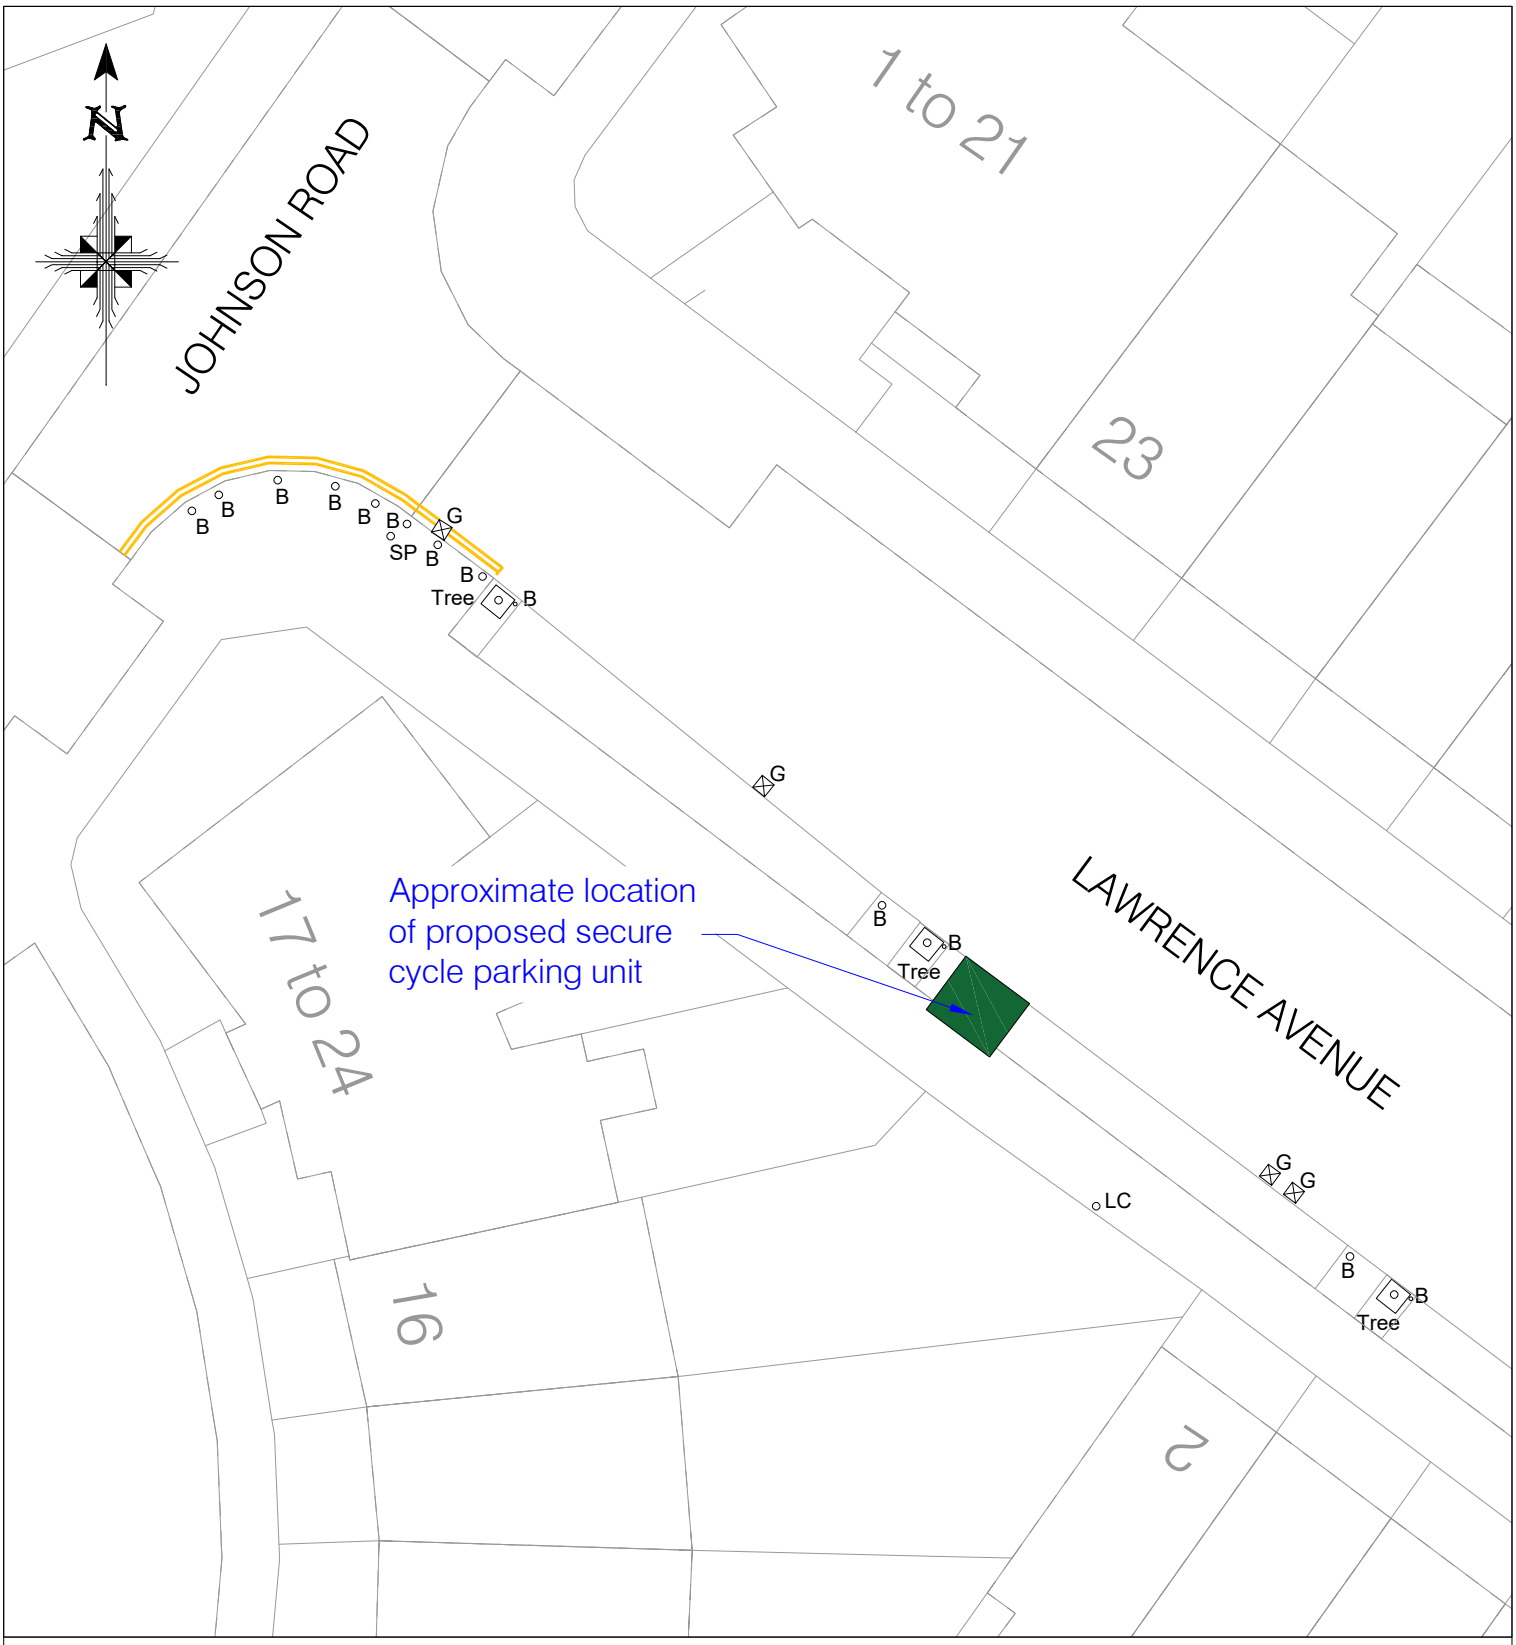

KEY

Indicative location of proposed secure cycle parking unit

Reproduced from Ordnance Survey mapping data with the permission of the Controller of Her Majesty's Stationery Office (c) Crown Copyright.
Unauthorised reproduction infringes Crown Copyright and may lead to prosecution or civil proceedings. London Borough of Brent, 100025260, 2026

Rev	Revision Note	Date
–		

Brent

Job Title

NCIL 119
Lawrence Avenue, NW10

Drawing Title

NCIL 119 Feb 2026
Lawrence Avenue

Scale NTS	A4	Designed SI
		Drawn SI
Date created 16/02/2026		Checked IT
		Approved RC
Drawing No. 001		Rev. A
CAD Ref. NCIL 119 – Feb 2026		