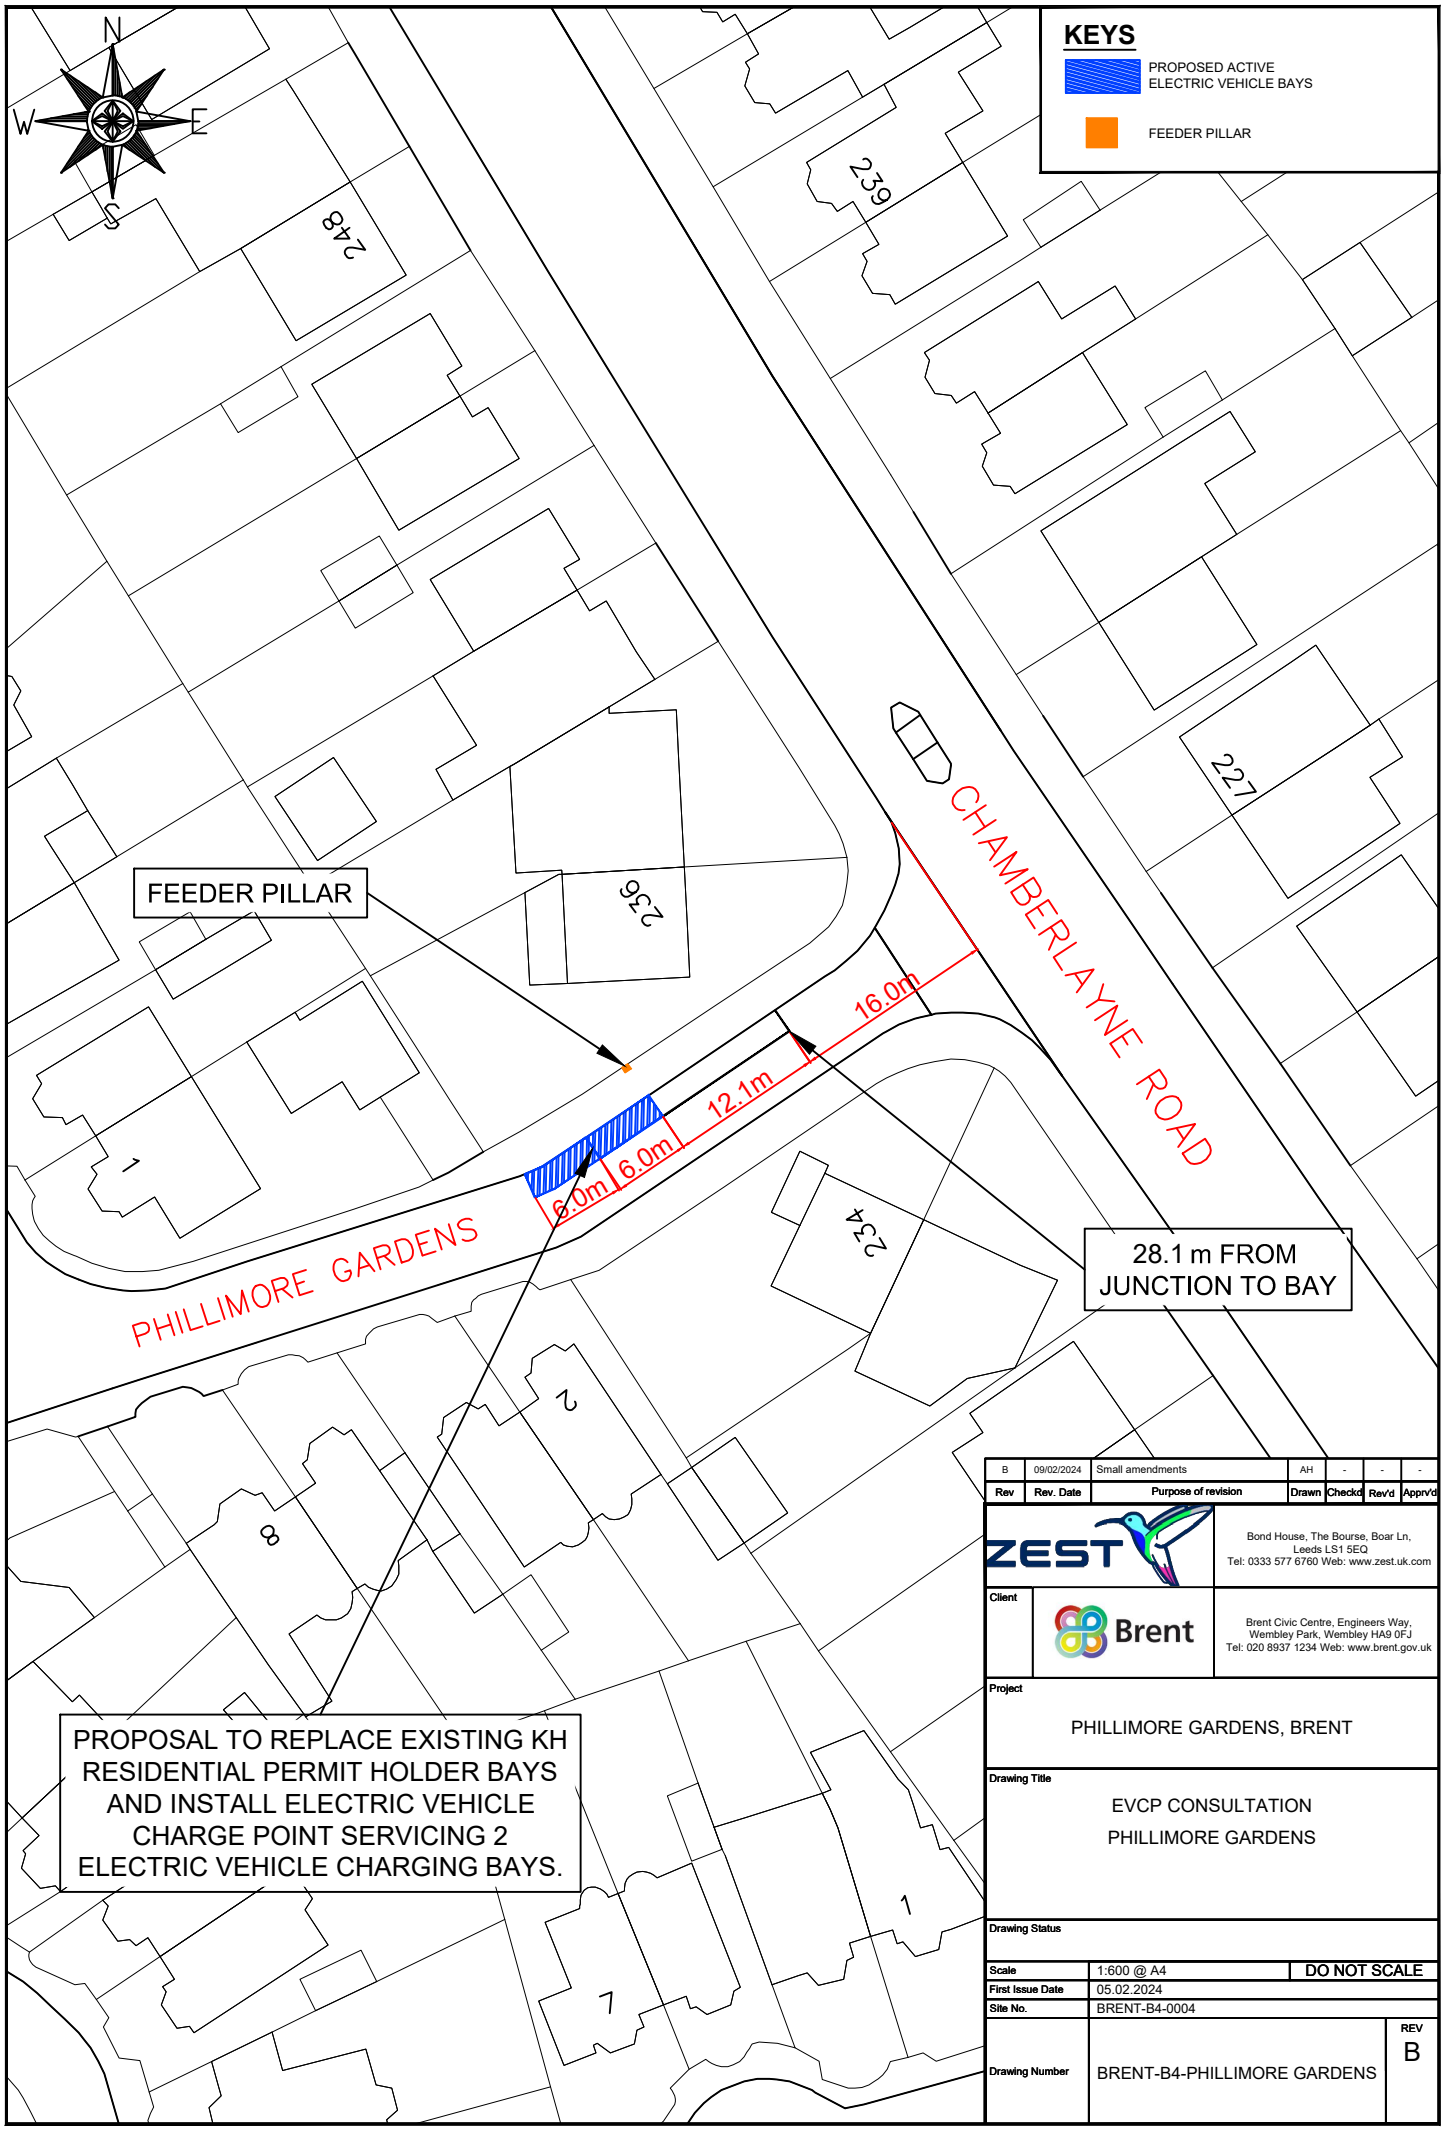

Rev	Rev. Date	Purpose of revision	Drawn	Checkd	Rev'd	Apprv'd
B	09/02/2024	Small amendments	AH	-	-	-

ZEST
Bond House, The Bourse, Boar Ln, Leeds LS1 5EQ
Tel: 0333 577 6760 Web: www.zest.uk.com

Client: Brent
Brent Civic Centre, Engineers Way, Wembley Park, Wembley HA9 0FJ
Tel: 020 8937 1234 Web: www.brent.gov.uk

Project: PHILLIMORE GARDENS, BRENT

Drawing Title: EVCP CONSULTATION
PHILLIMORE GARDENS

Drawing Status:

Scale	1:600 @ A4 — DO NOT SCALE
First Issue Date	05.02.2024
Site No.	BRENT-B4-0004
Drawing Number	BRENT-B4-PHILLIMORE GARDENS
REV	B