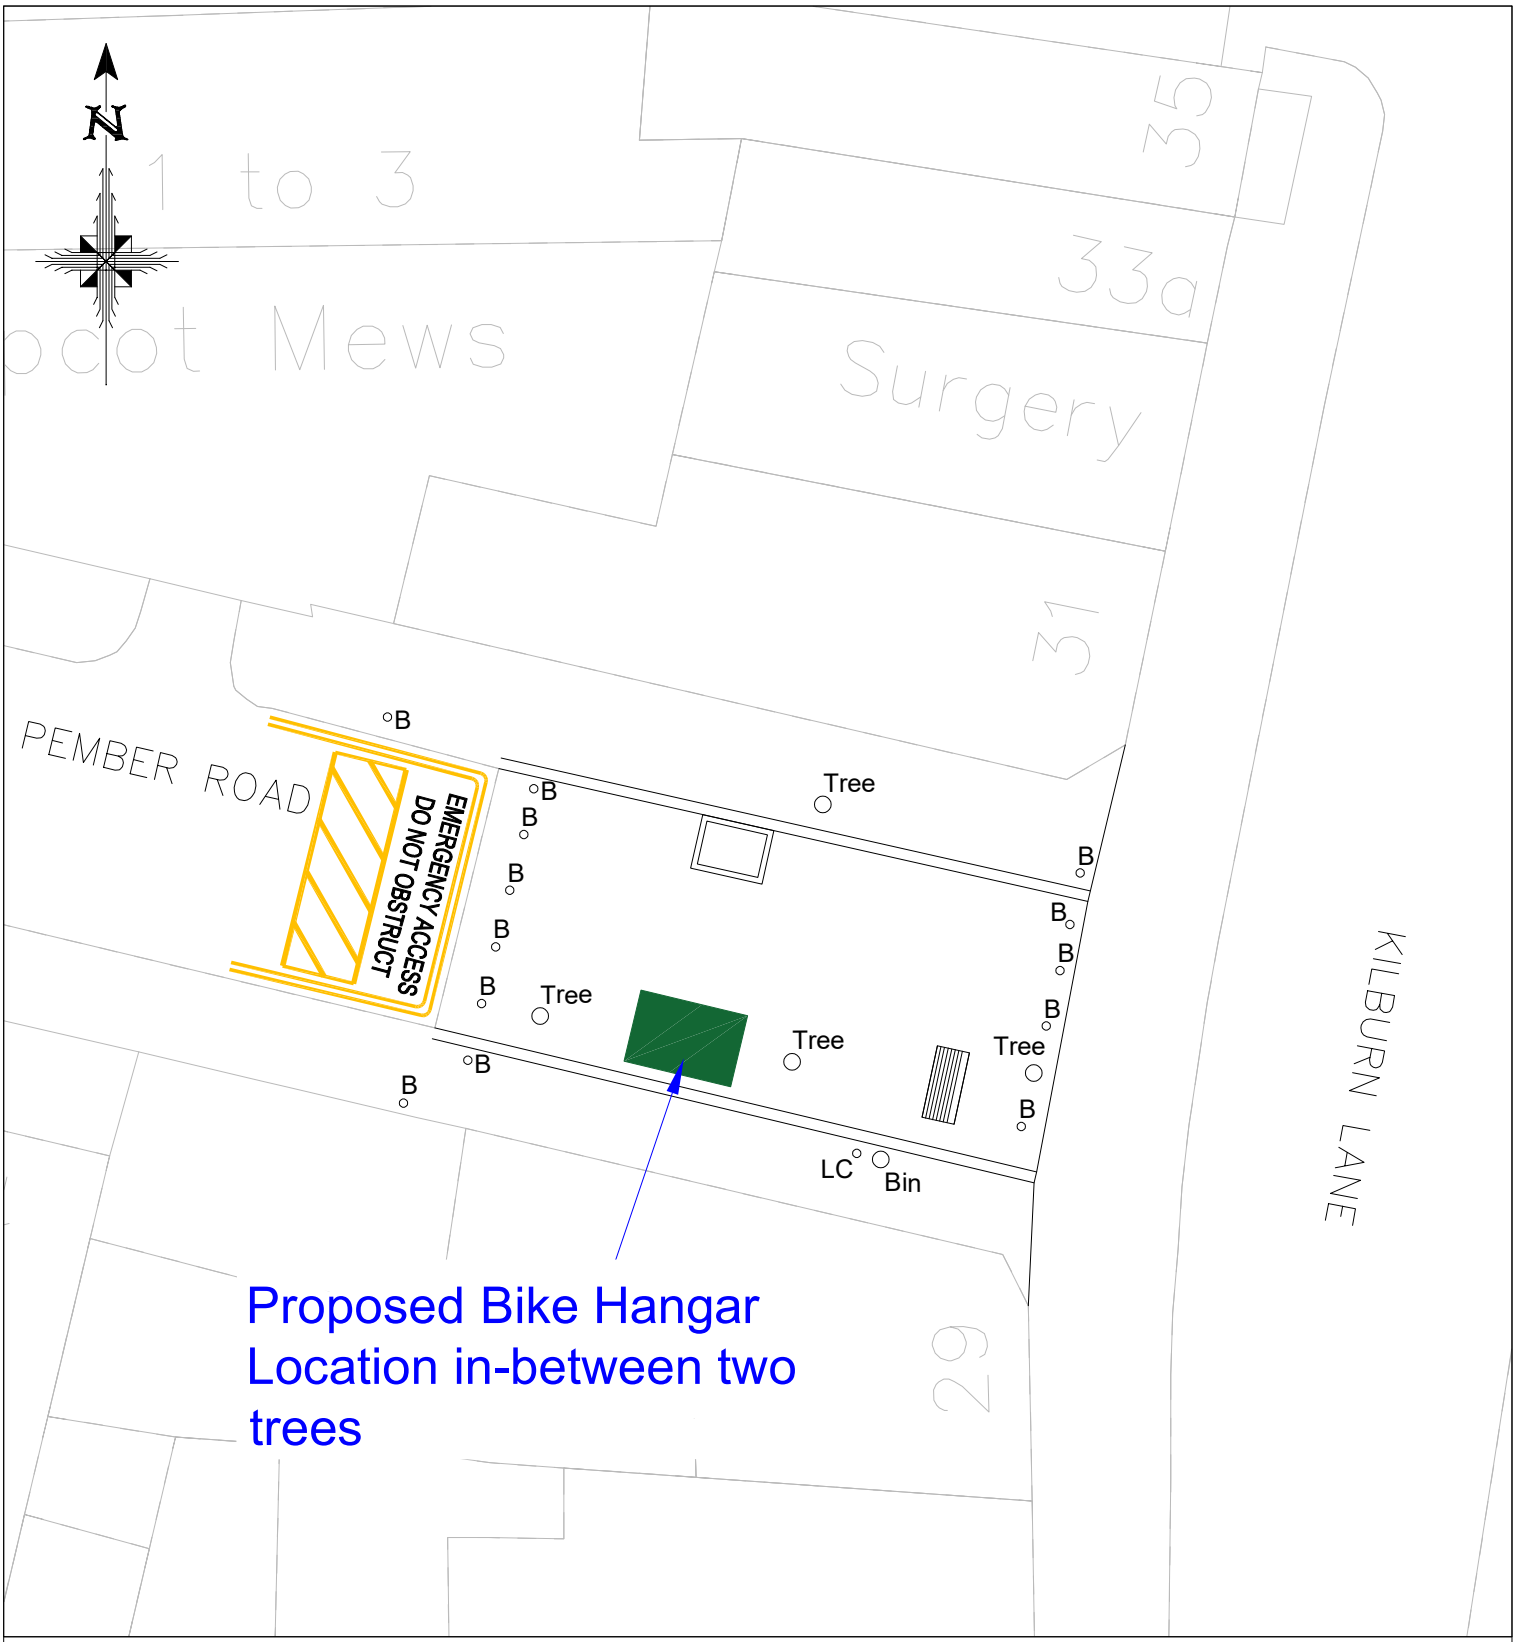

KEY

Proposed Bike Hangar Location in pedestrian area between two trees

Reproduced from Ordnance Survey mapping data with the permission of the Controller of Her Majesty's Stationery Office (c) Crown Copyright.
Unauthorised reproduction infringes Crown Copyright and may lead to prosecution or civil proceedings. London Borough of Brent, 100025260, 2008

Brent

Rev	Revision Note	Date
–		

Job Title

Bike Hangar 34
Pember Road, NW10

Drawing Title

BH34 Dec 2021
Pember Road Batch 4 Part 3

Scale	NTS	A4	Designed IT
			Drawn IT
Date created	10/12/2021		Checked PA
			Approved PA
Drawing No.	008		Rev. A
CAD Ref.	BH2021 Batch 4 Part 3		