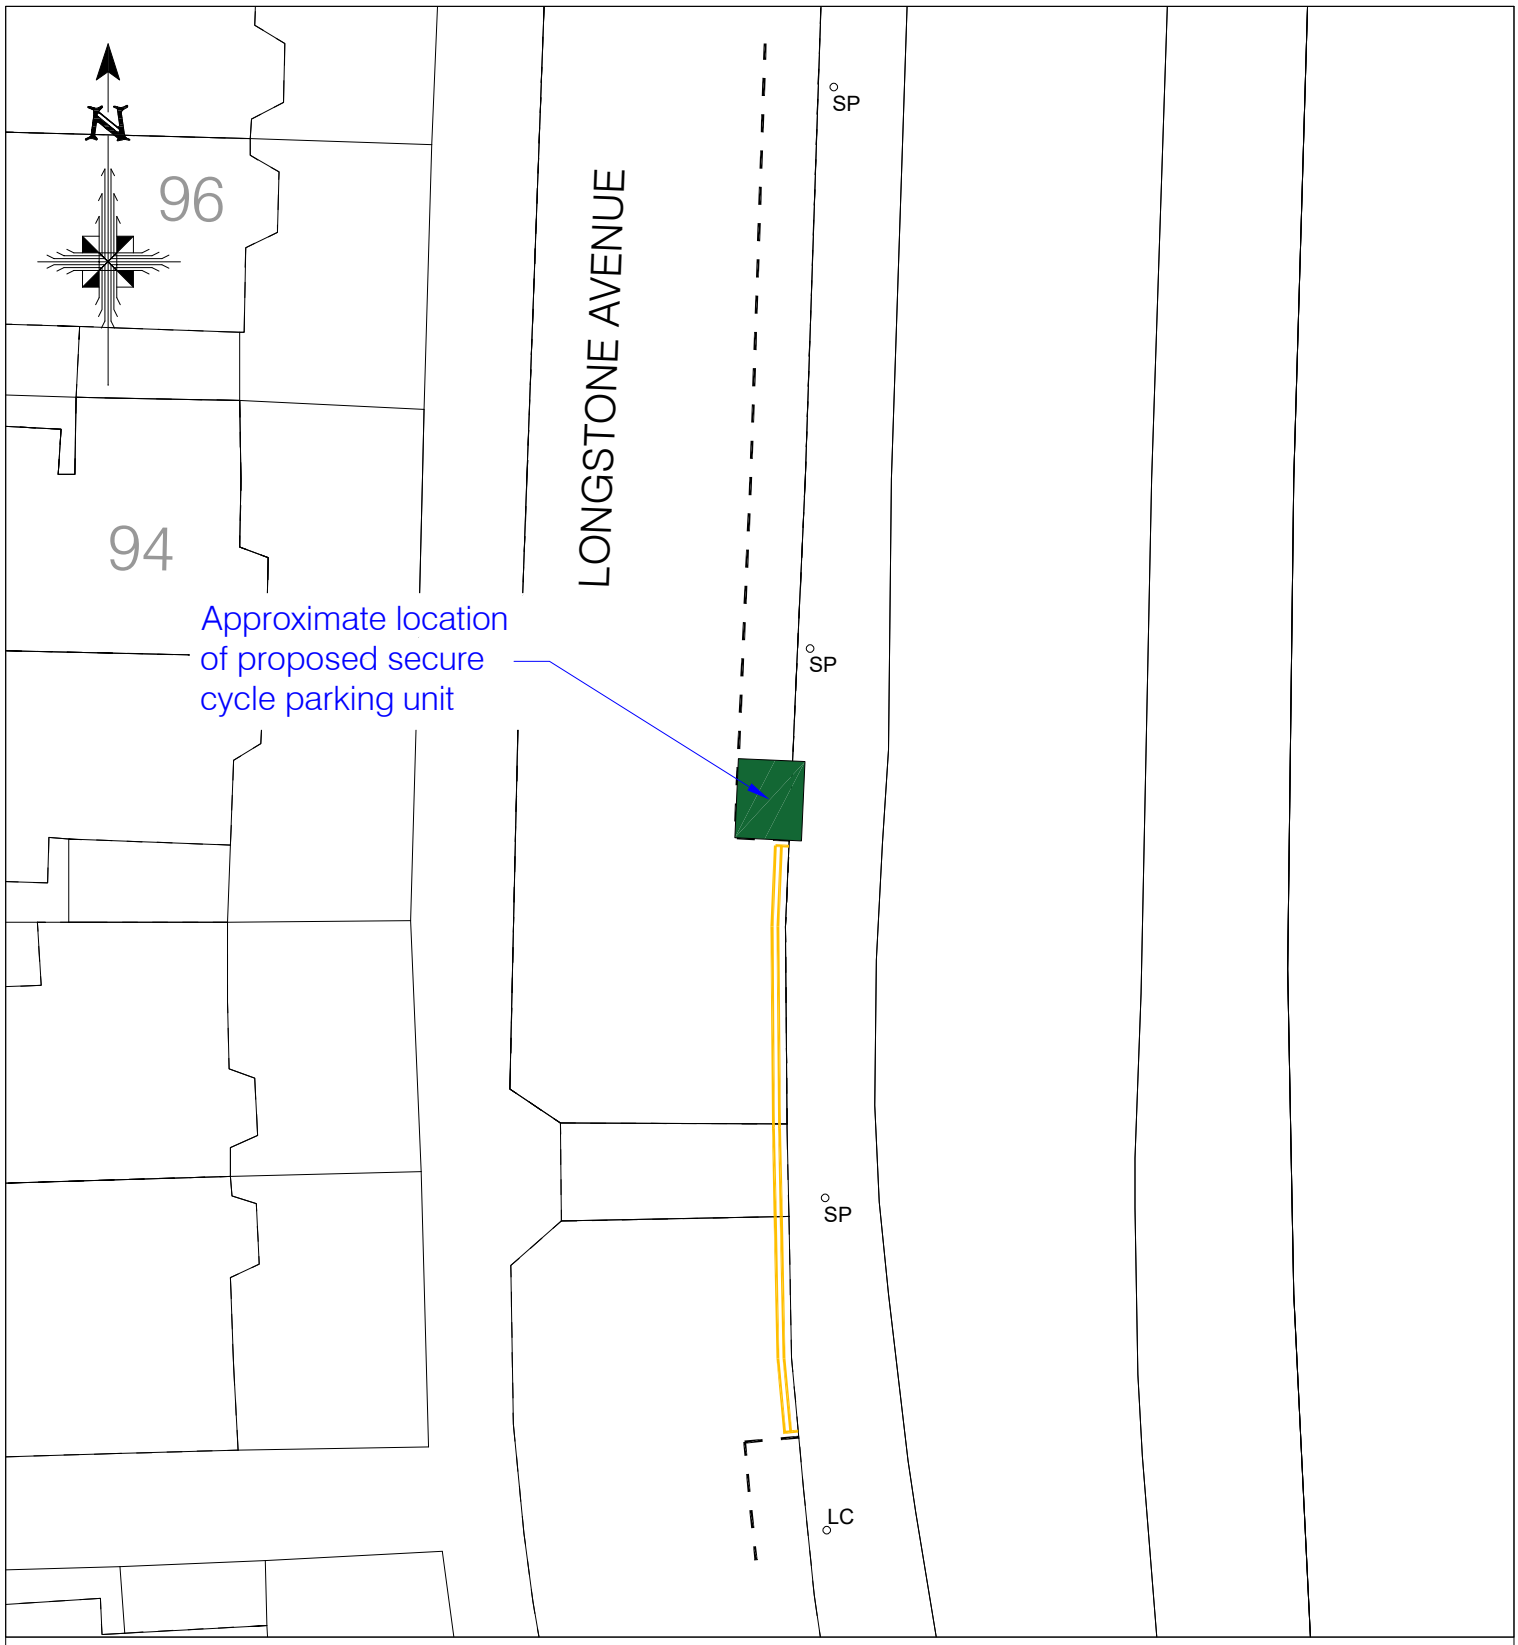

KEY

Indicative location
of proposed secure
cycle parking unit

Reproduced from Ordnance Survey mapping data with the permission of the Controller of Her Majesty's Stationery Office (c) Crown Copyright.
Unauthorised reproduction infringes Crown Copyright and may lead to prosecution or civil proceedings. London Borough of Brent, 100025260, 2026

Brent

Rev	Revision Note	Date
–		

Job Title

NCIL 30
Longstone Avenue, NW10

Drawing Title

NCIL 30 Jan 2026
Longstone Avenue

Scale NTS	A4	Designed SI
		Drawn SI
Date created 29/01/2026		Checked IT
		Approved RC
Drawing No. 001		Rev. A
CAD Ref. NCIL 30 – Jan 2026		