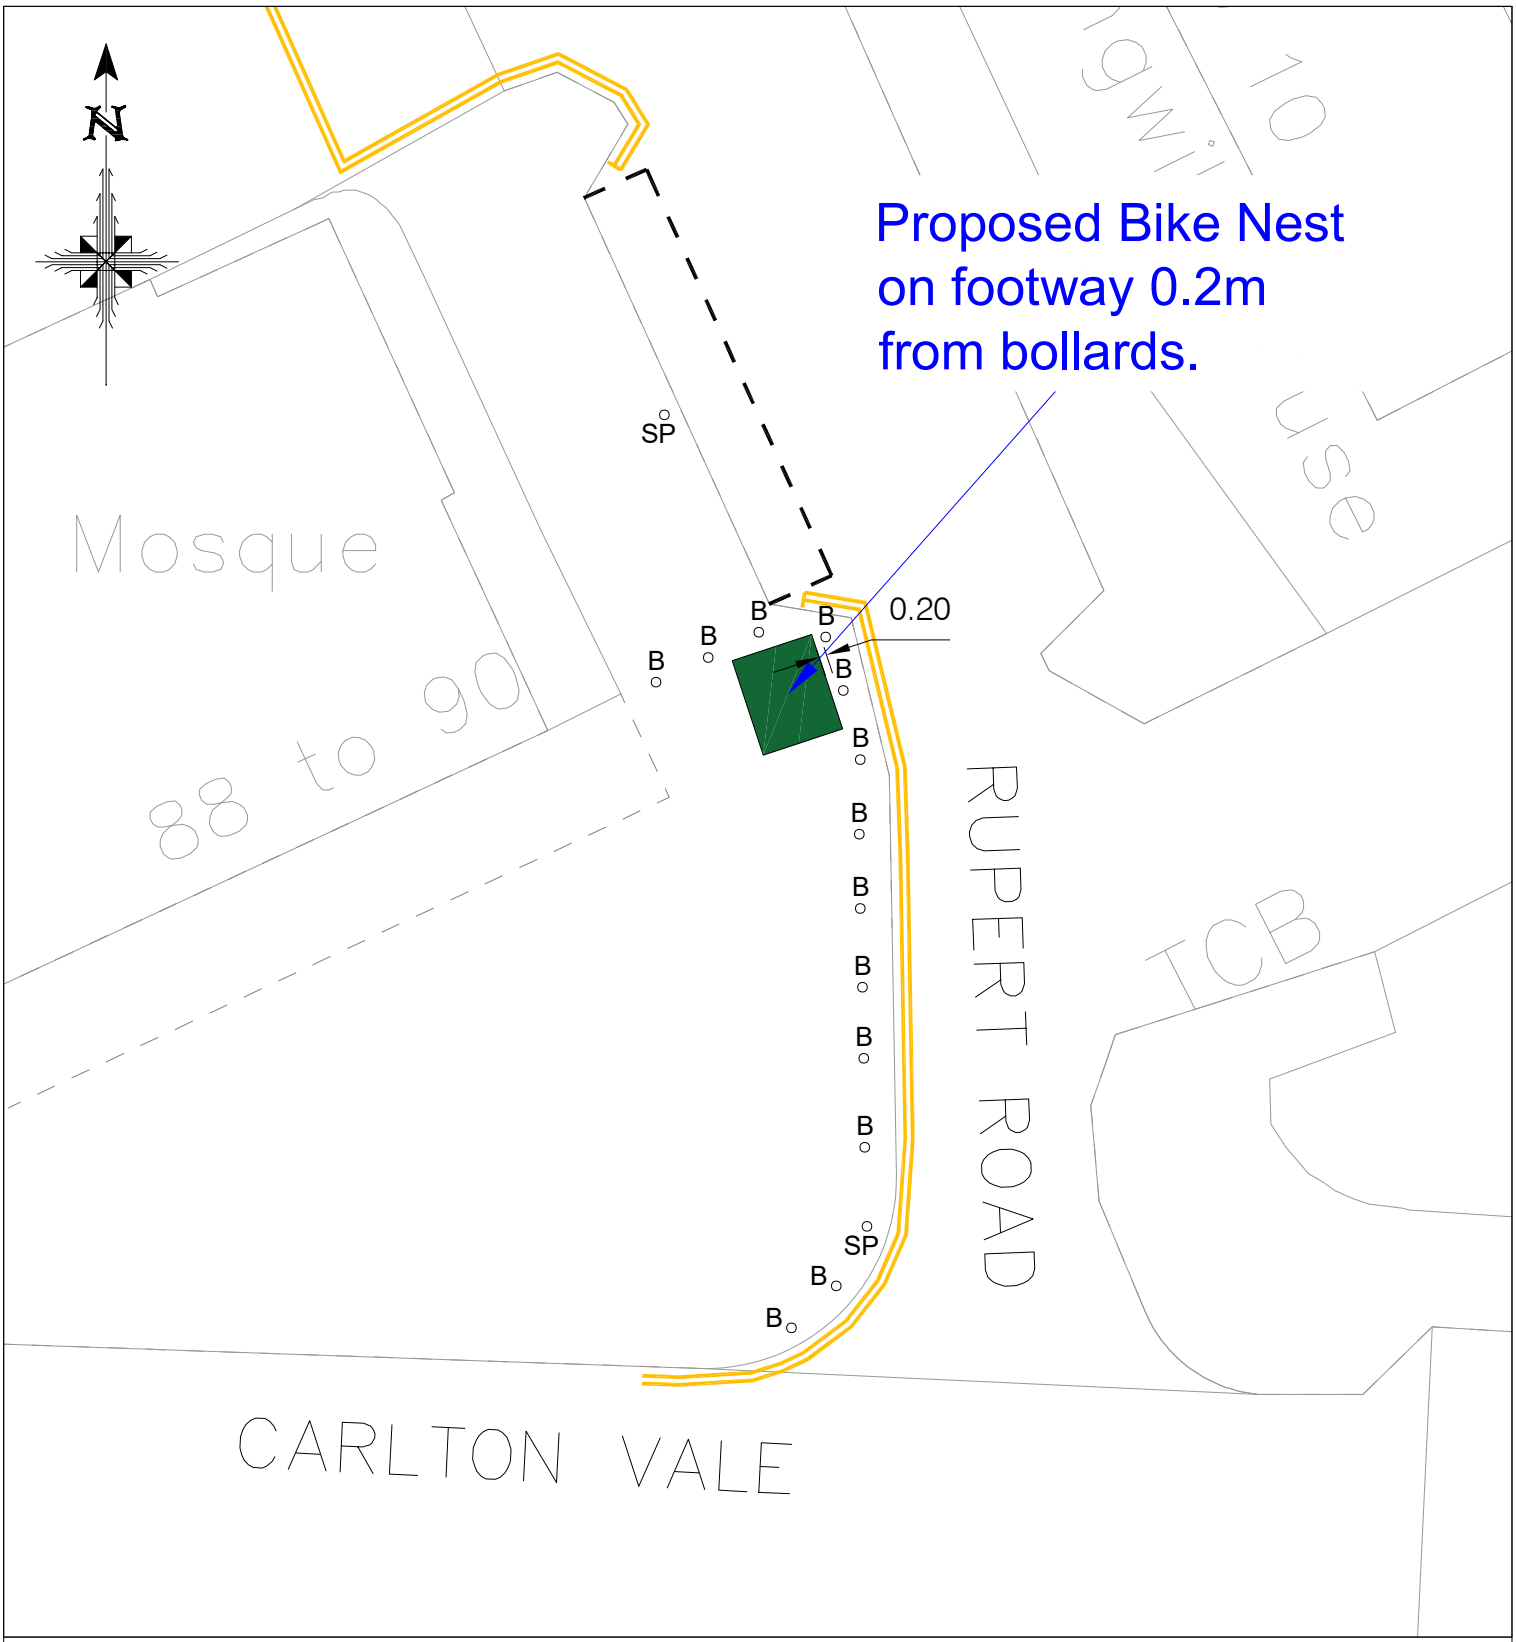

KEY

Proposed Bike Nest

Reproduced from Ordnance Survey mapping data with the permission of the Controller of Her Majesty's Stationery Office (c) Crown Copyright.
Unauthorised reproduction infringes Crown Copyright and may lead to prosecution or civil proceedings. London Borough of Brent, 100025260, 2008

Brent

Rev	Revision Note	Date
–		

Job Title

Bike Nest 5
Rupert Road, NW6

Drawing Title

BN5 June 2025
Rupert Road

Scale	NTS	A4	Designed IT
			Drawn IT
Date created	09/06/2025		Checked PA
			Approved PA
Drawing No.	001		Rev. A
CAD Ref.	BN2025 BN5		