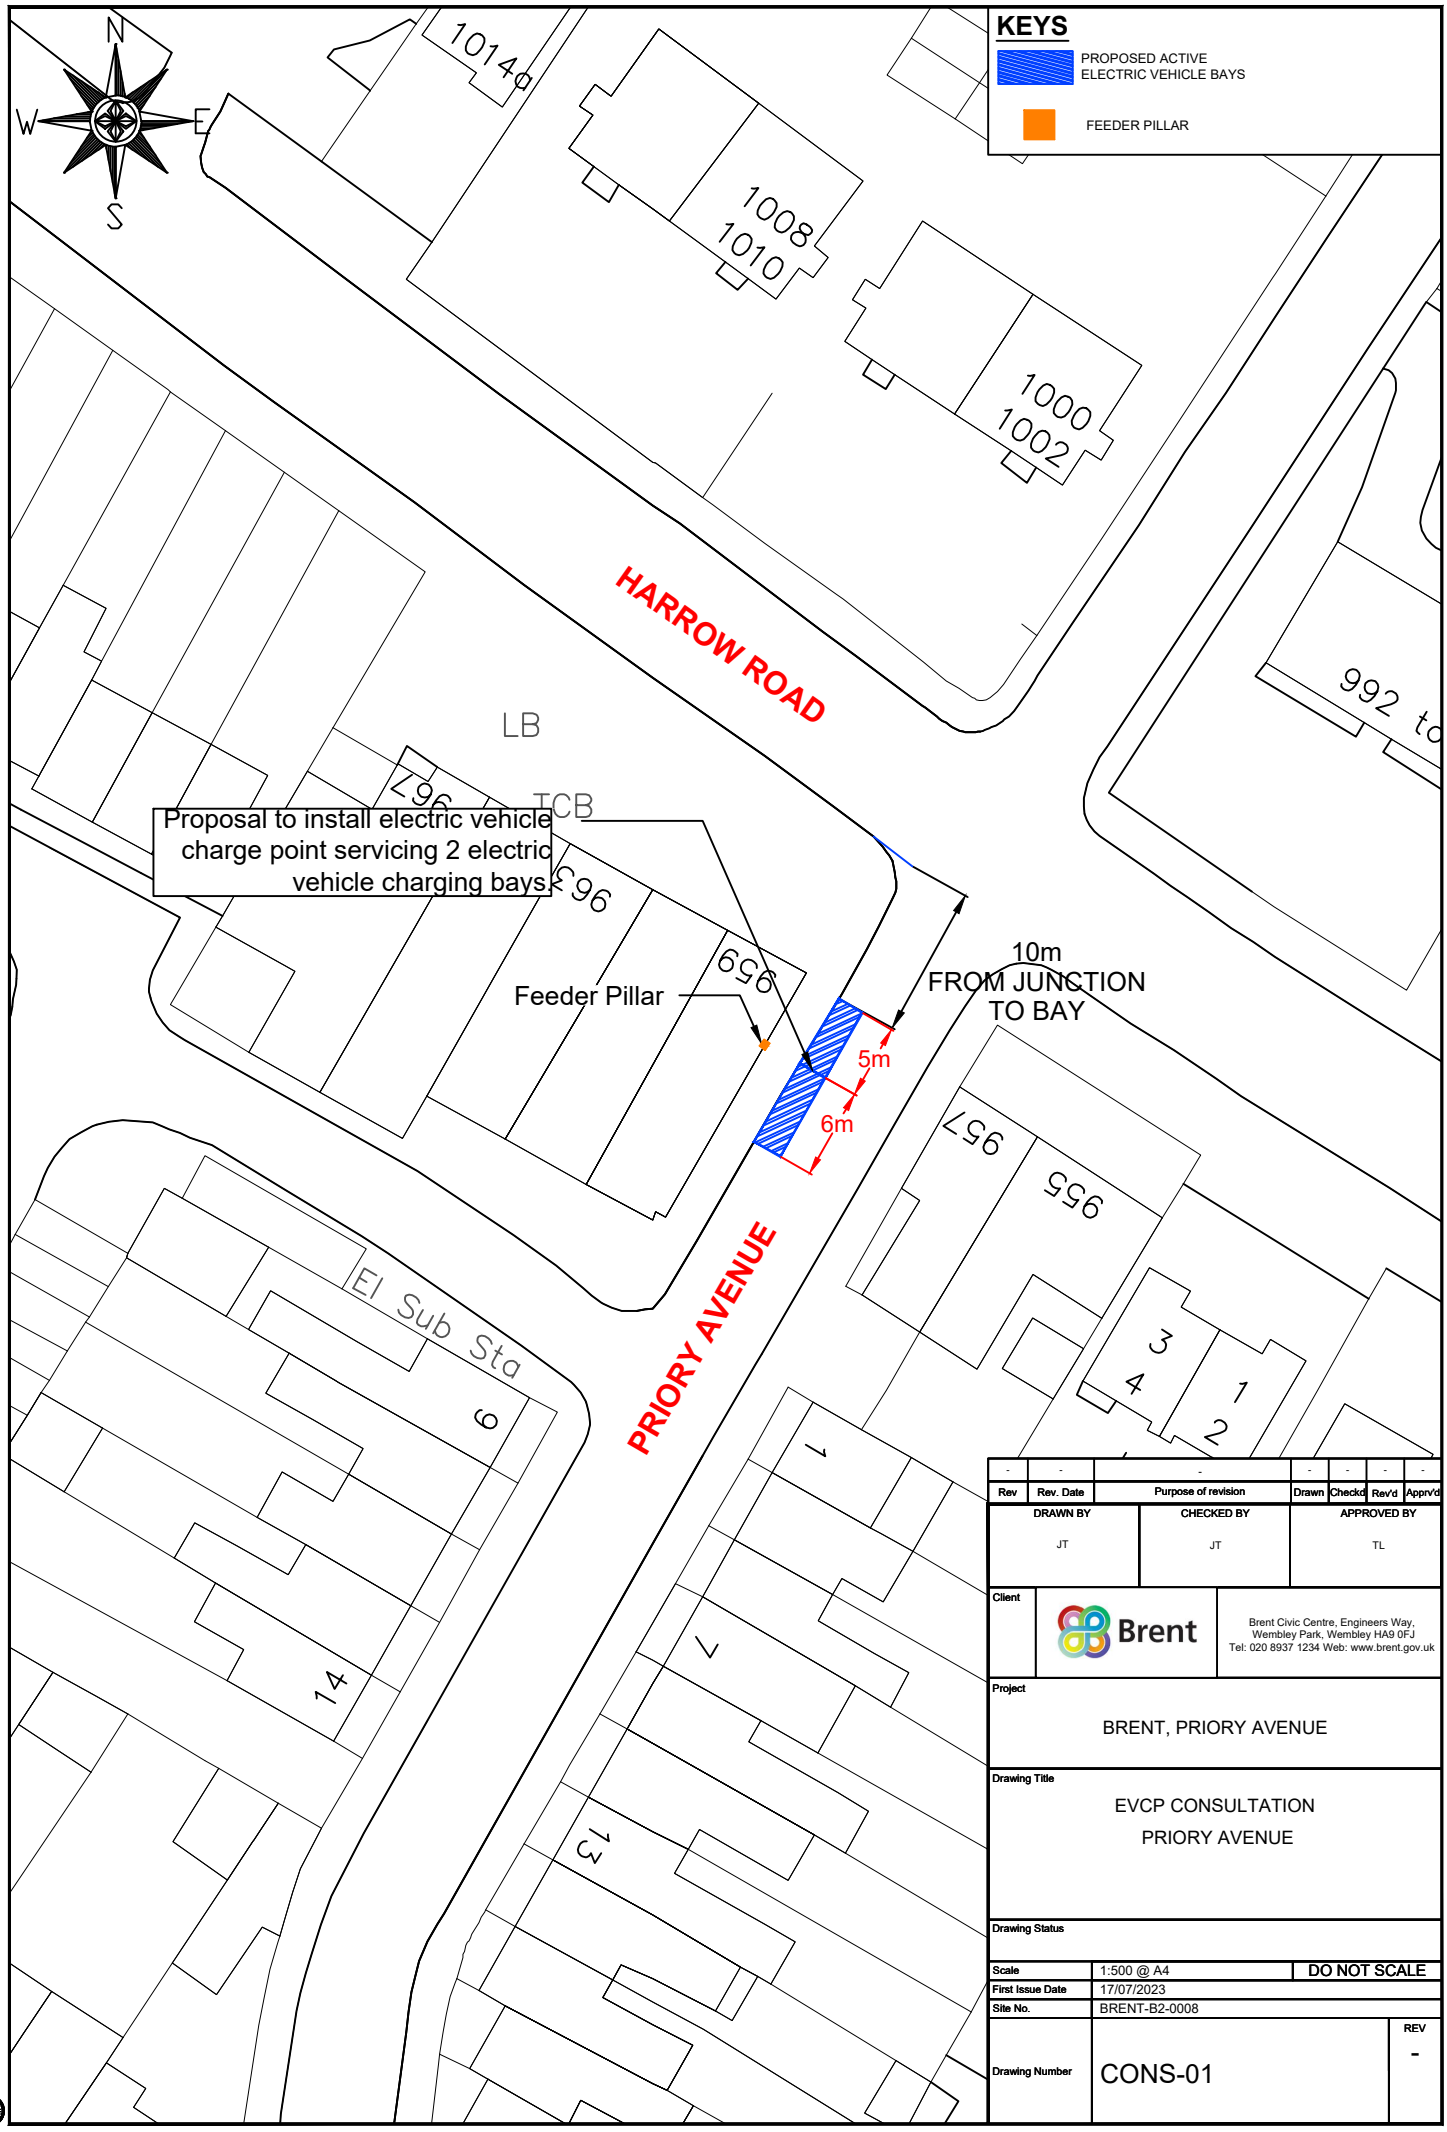

Rev	Rev. Date	Purpose of revision	Drawn	Checkd	Rev'd	Apprv'd
-	-	-	-	-	-	-

DRAWN BY	CHECKED BY	APPROVED BY
JT	JT	TL

Client: Brent

Brent Civic Centre, Engineers Way, Wembley Park, Wembley HA9 0FJ
Tel: 020 8937 1234 Web: www.brent.gov.uk

Project: BRENT, PRIORY AVENUE

Drawing Title: EVCP CONSULTATION
PRIORY AVENUE

Drawing Status:

Scale	1:500 @ A4	DO NOT SCALE
First Issue Date	17/07/2023	
Site No.	BRENT-B2-0008	
Drawing Number	CONS-01	REV -