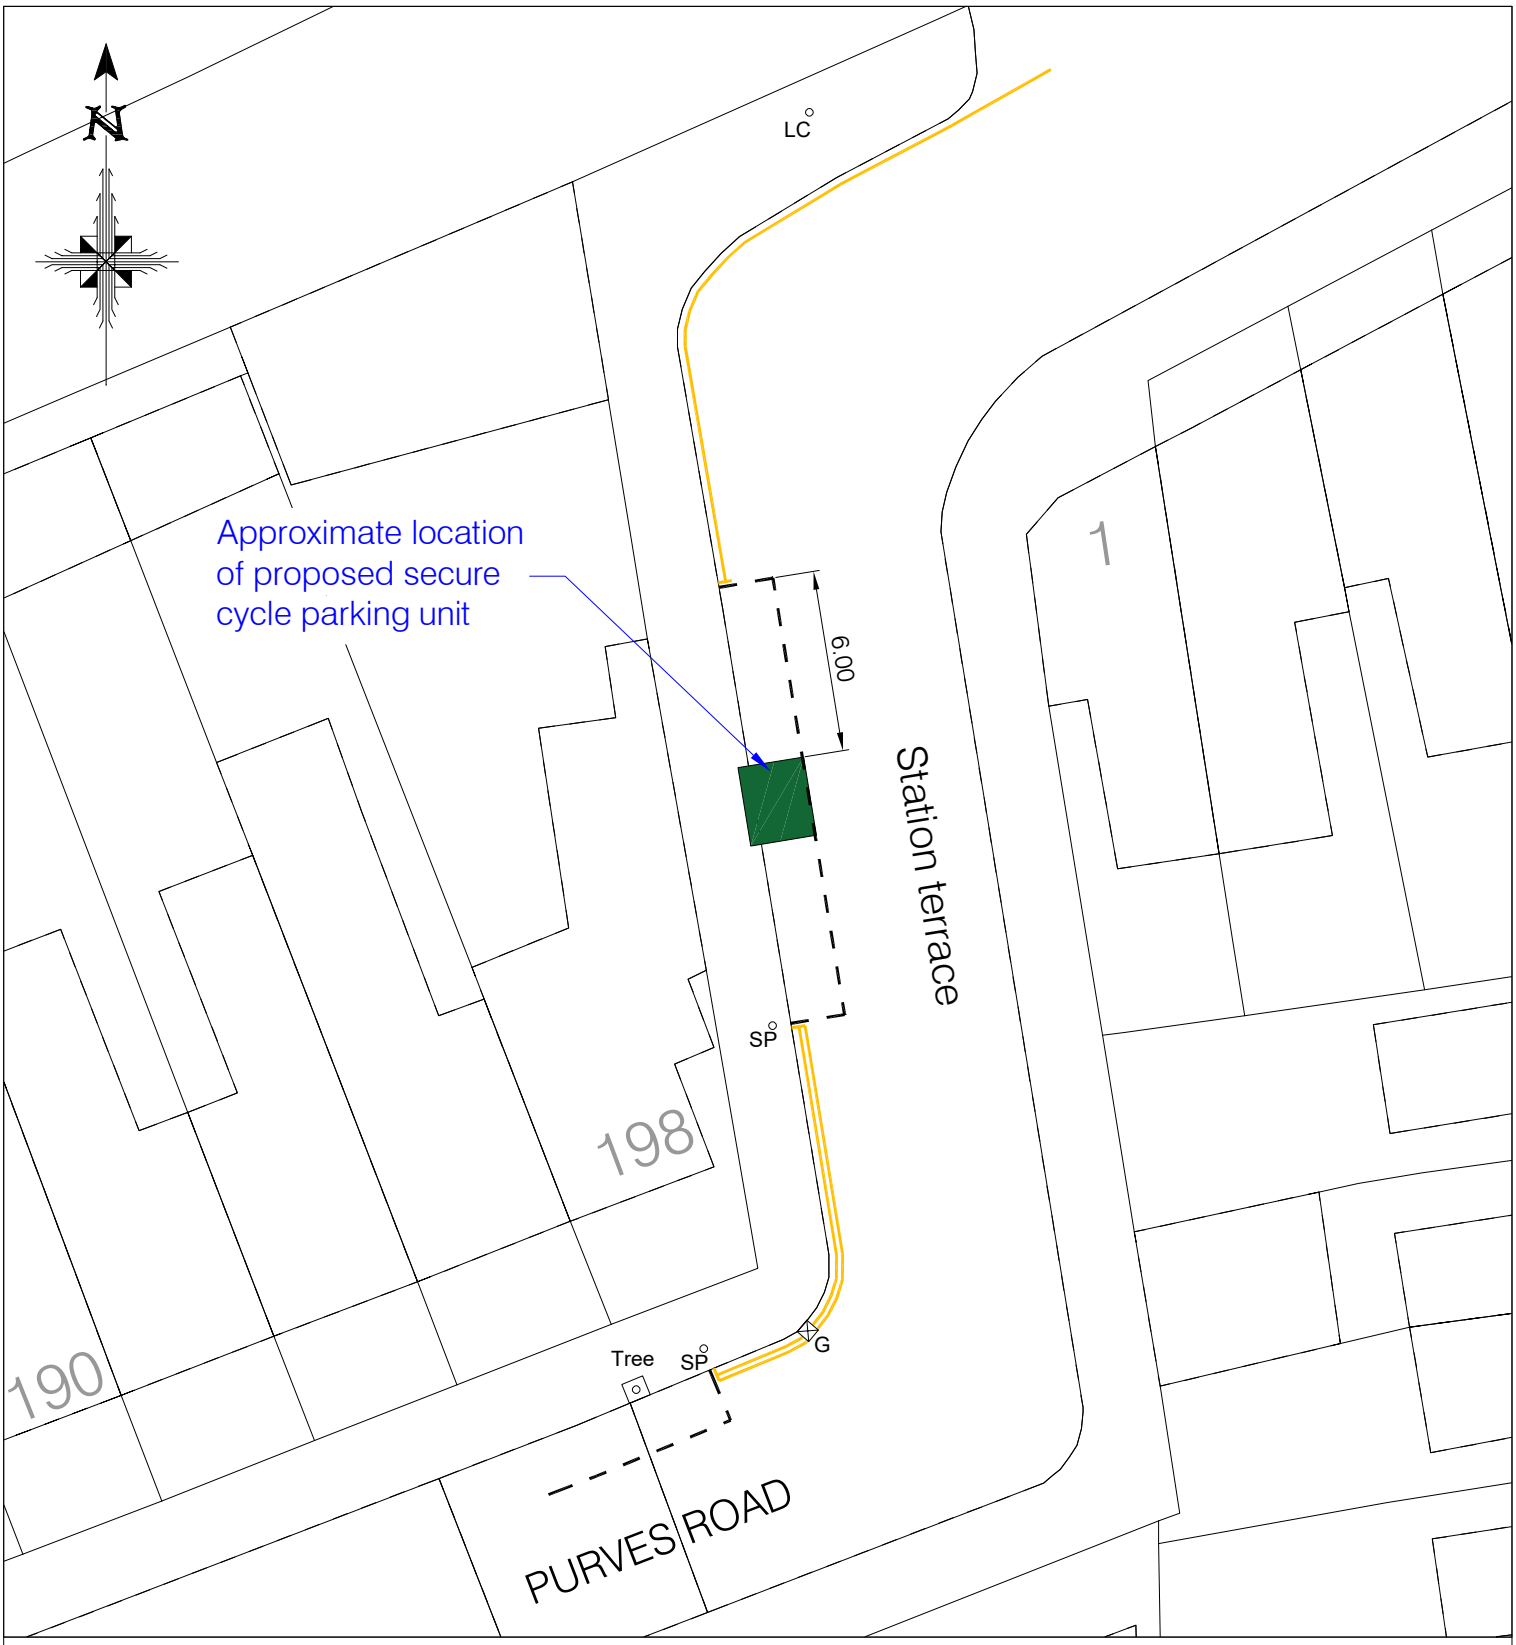


KEY

Indicative location of proposed secure cycle parking unit

Reproduced from Ordnance Survey mapping data with the permission of the Controller of Her Majesty's Stationery Office (c) Crown Copyright.
Unauthorised reproduction infringes Crown Copyright and may lead to prosecution or civil proceedings. London Borough of Brent, 100025260, 2026

| Rev | Revision Note | Date |
|---|---|---|
| – | | |

Job Title: NCIL 81 Station Terrace, NW10

Drawing Title: NCIL 81 Feb 2026 Station Terrace

| | | | |
|---|---|---|---|
| Scale | NTS | A4 | Designed SI |
| | | | Drawn SI |
| Date created | 05/02/2026 | | Checked IT |
| | | | Approved RC |
| Drawing No. | 001 | | Rev. A |
| CAD Ref. | NCIL 81 – Feb 2026 | | |