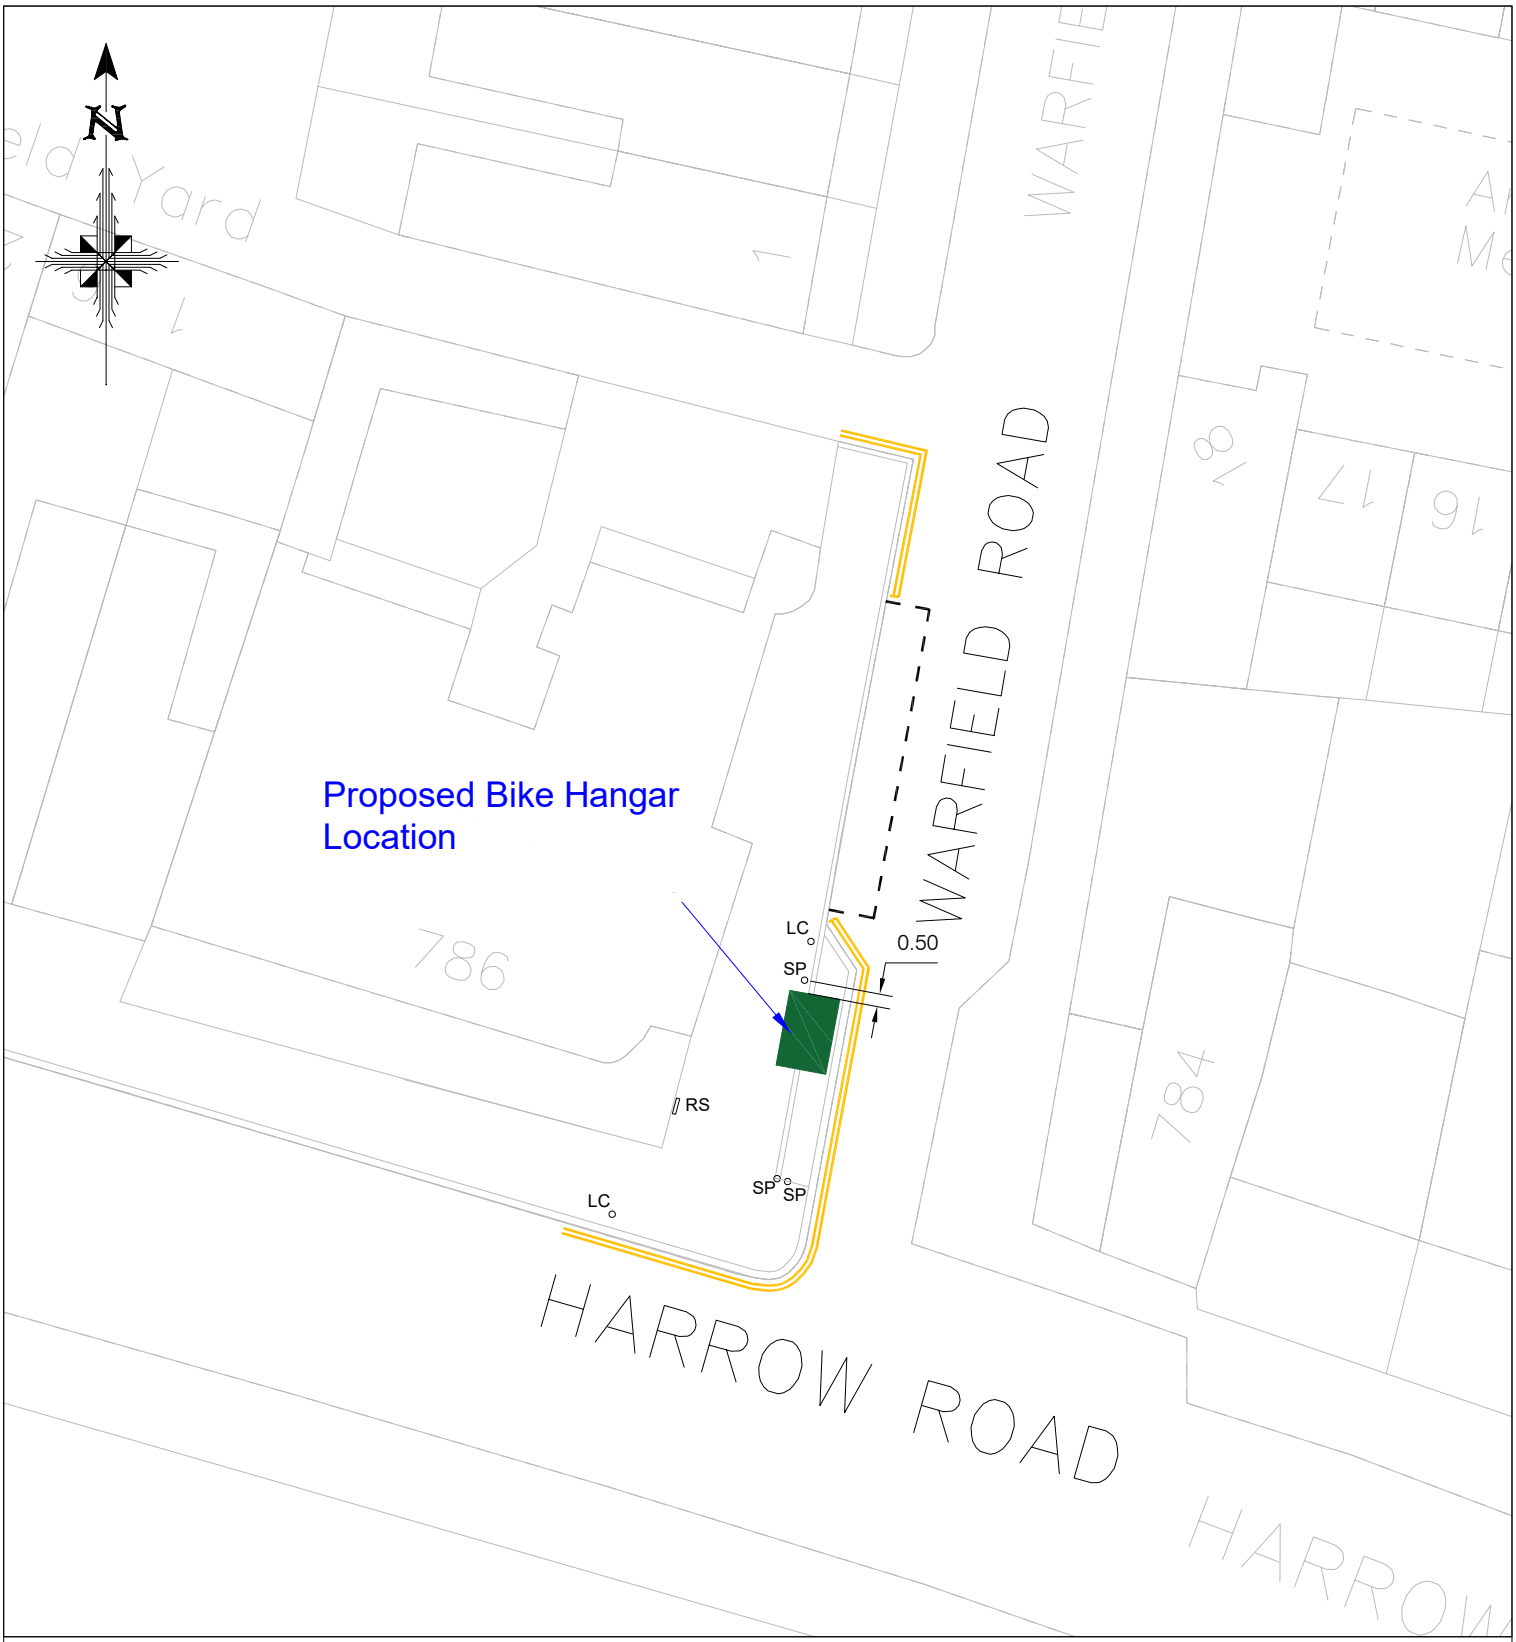

KEY

Proposed Bike Hangar Location On Edge Of Footway

Reproduced from Ordnance Survey mapping data with the permission of the Controller of Her Majesty's Stationery Office (c) Crown Copyright. Unauthorised reproduction infringes Crown Copyright and may lead to prosecution or civil proceedings. London Borough of Brent, 100025260, 2008

Brent

Rev	Revision Note	Date
–		

Job Title

Bike Hangar 96
Warfield Road, NW10

Drawing Title

BH96 March 2022
Warfield Road Batch 5 Part 5

Scale	NTS	A4	Designed IT
			Drawn IT
Date created	01/03/2022		Checked PA
			Approved PA
Drawing No.	006		Rev. A
CAD Ref.	BH2022 Batch 5 Part 5		