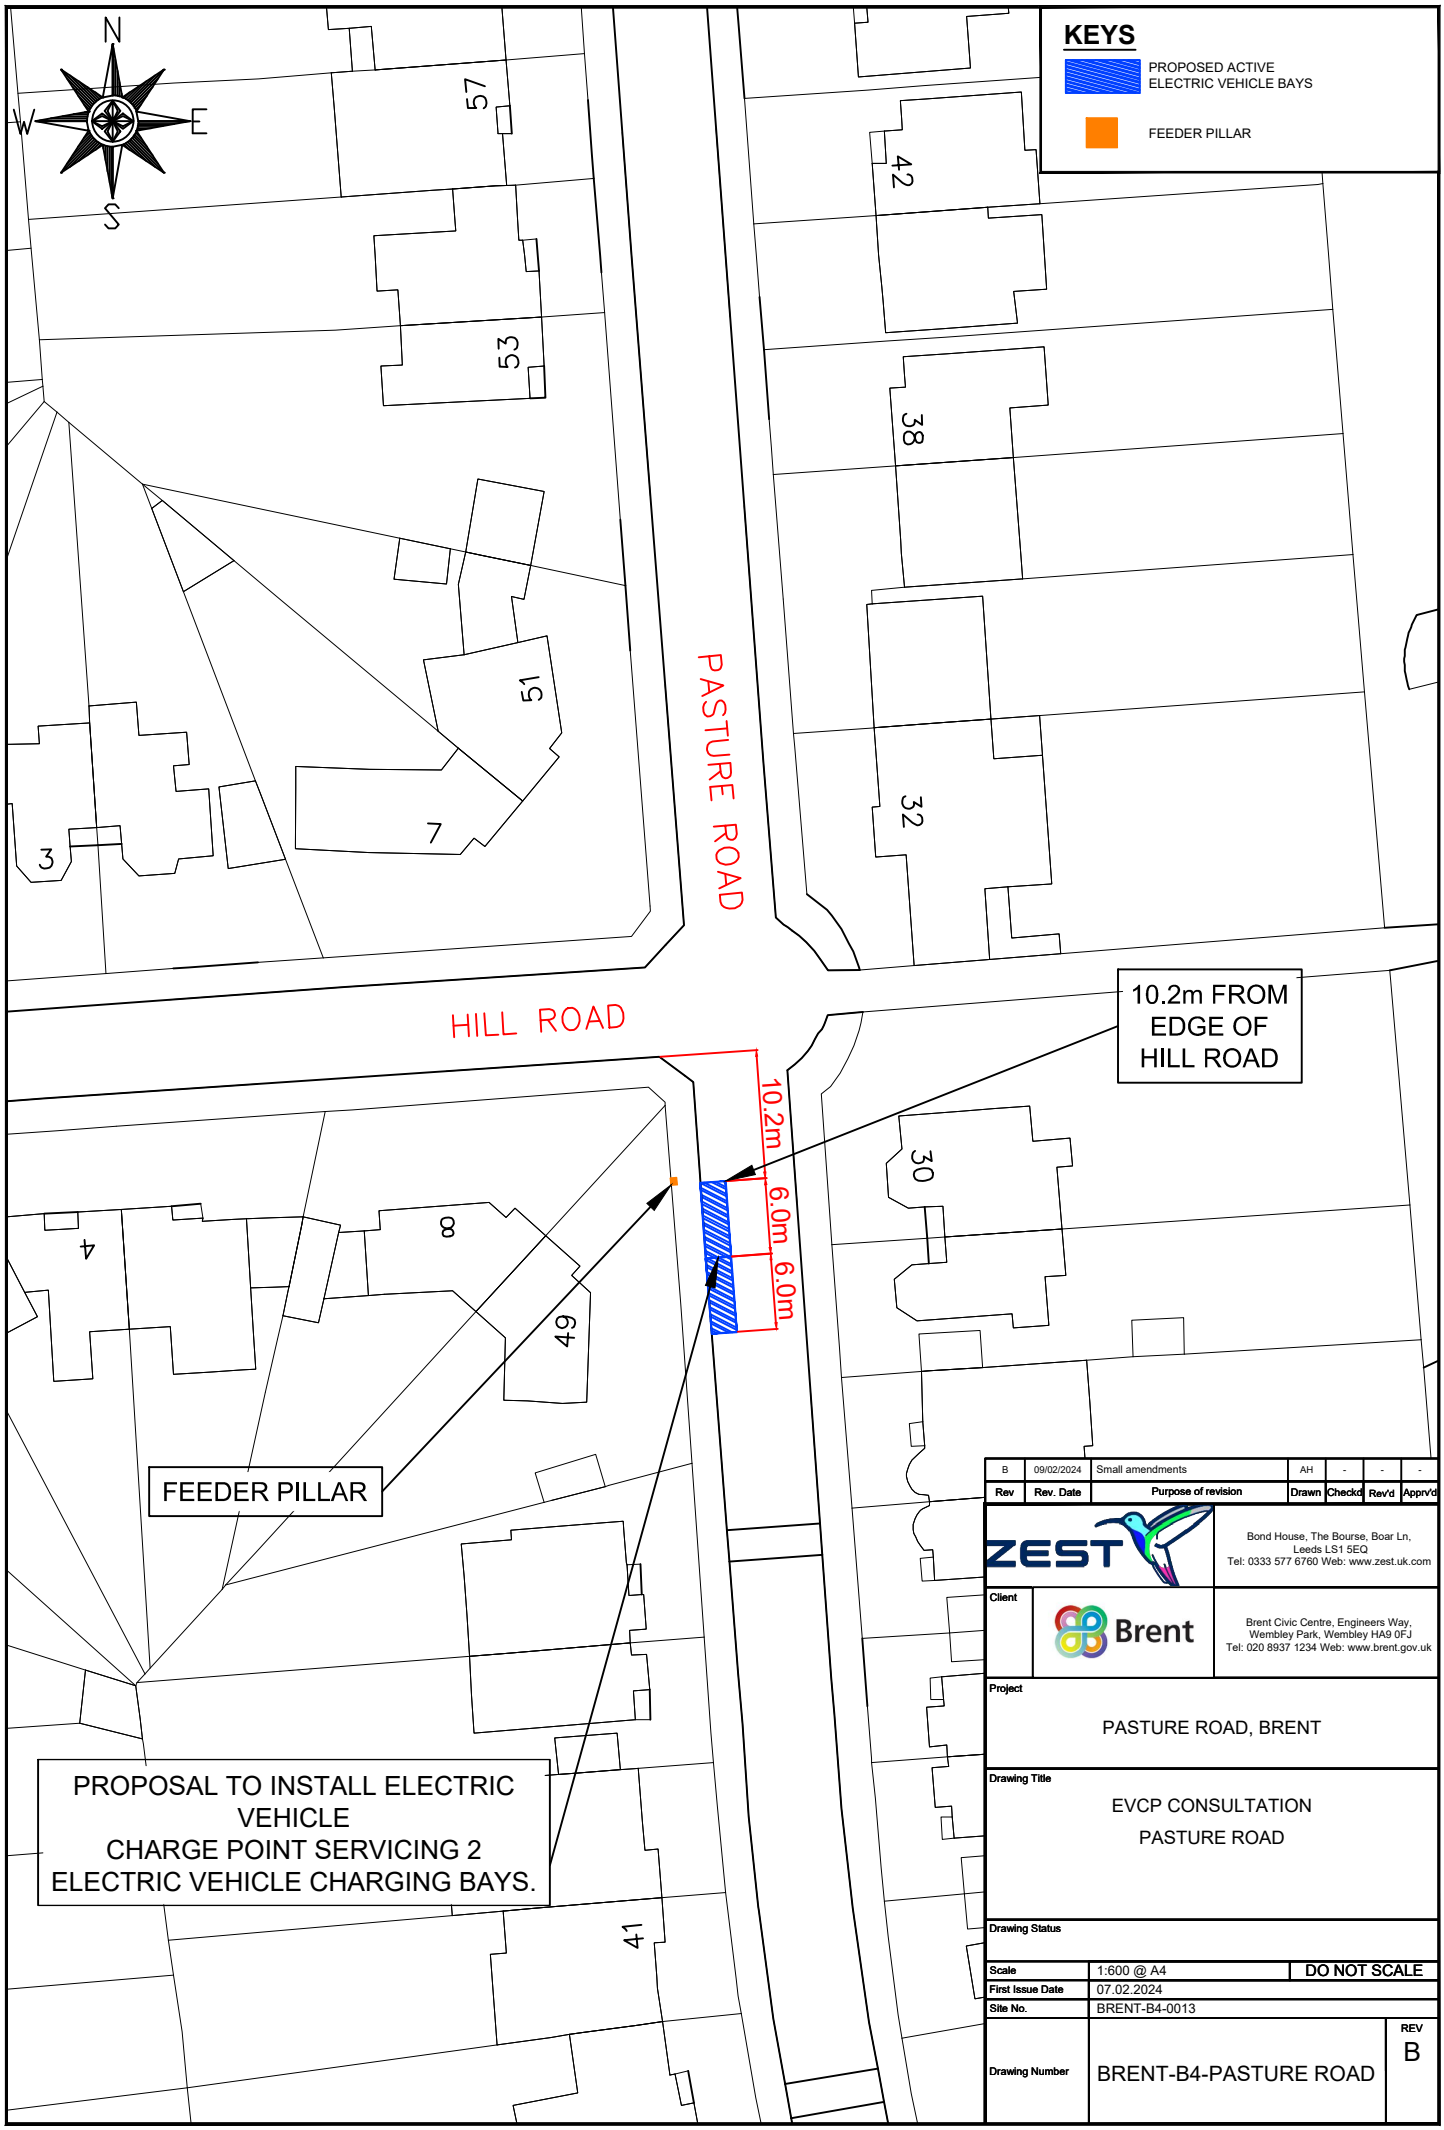

Rev	Rev. Date	Purpose of revision	Drawn	Checkd	Rev'd	Apprv'd
B	09/02/2024	Small amendments	AH	-	-	-

ZEST

Bond House, The Bourse, Boar Ln,
Leeds LS1 5EQ
Tel: 0333 577 6760 Web: www.zest.uk.com

Client: Brent

Brent Civic Centre, Engineers Way,
Wembley Park, Wembley HA9 0FJ
Tel: 020 8937 1234 Web: www.brent.gov.uk

Project: PASTURE ROAD, BRENT

Drawing Title: EVCP CONSULTATION
PASTURE ROAD

Drawing Status:

Scale	1:600 @ A4	DO NOT SCALE
First Issue Date	07.02.2024	
Site No.	BRENT-B4-0013	
Drawing Number	BRENT-B4-PASTURE ROAD	REV B