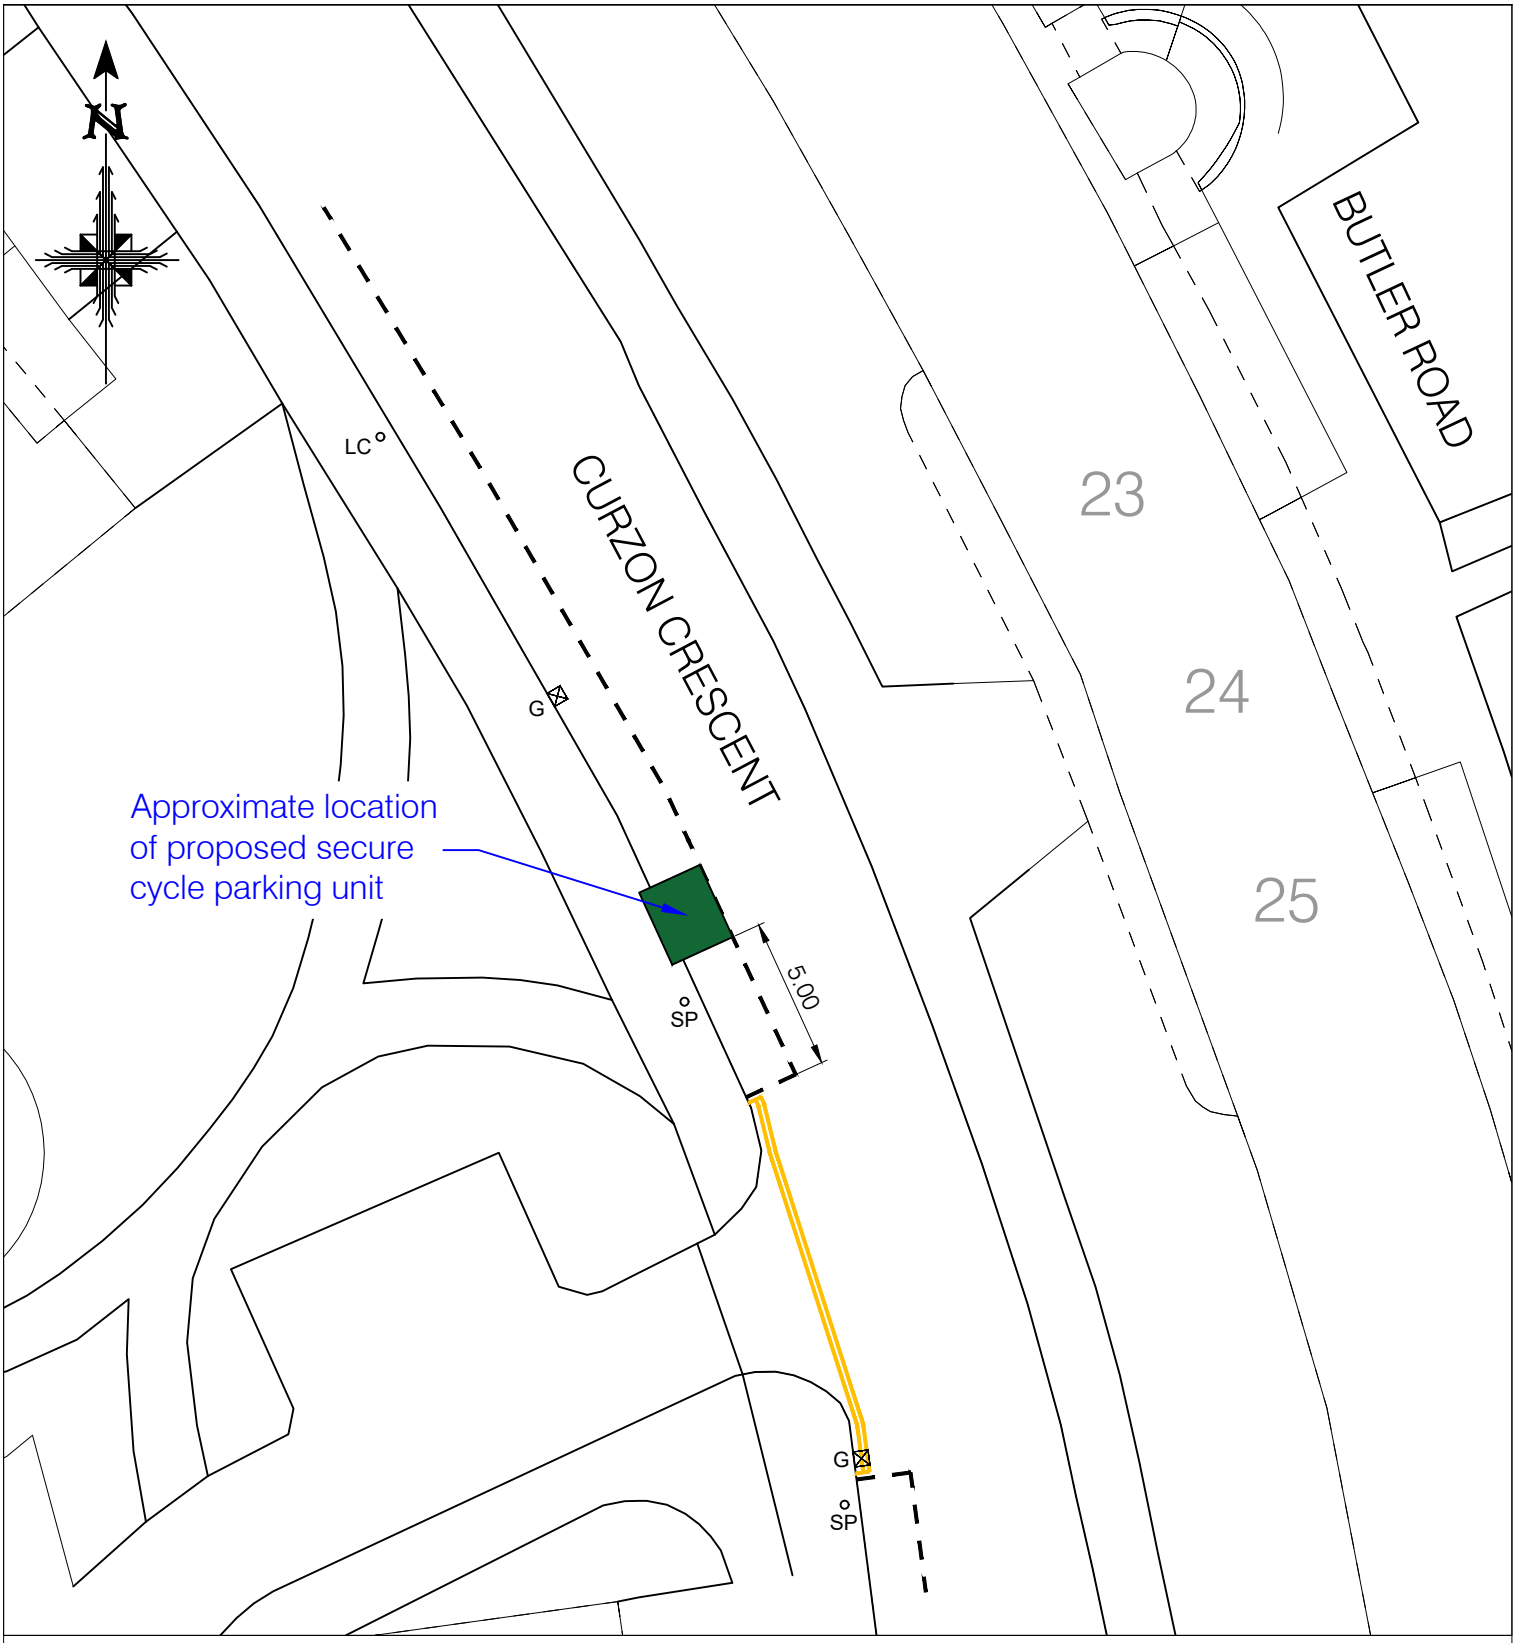

KEY

Indicative location of proposed secure cycle parking unit

Reproduced from Ordnance Survey mapping data with the permission of the Controller of Her Majesty's Stationery Office (c) Crown Copyright.
Unauthorised reproduction infringes Crown Copyright and may lead to prosecution or civil proceedings. London Borough of Brent, 100025260, 2026

Brent

Rev	Revision Note	Date
–		

Job Title

NCIL 74
Curzon Crescent, NW10

Drawing Title

NCIL 74 Feb 2026
Curzon Crescent

Scale	NTS	A4	Designed SI
			Drawn SI
Date created	04/02/2026		Checked IT
			Approved RC
Drawing No.	001		Rev. A
CAD Ref.	NCIL 74 – Feb 2026		