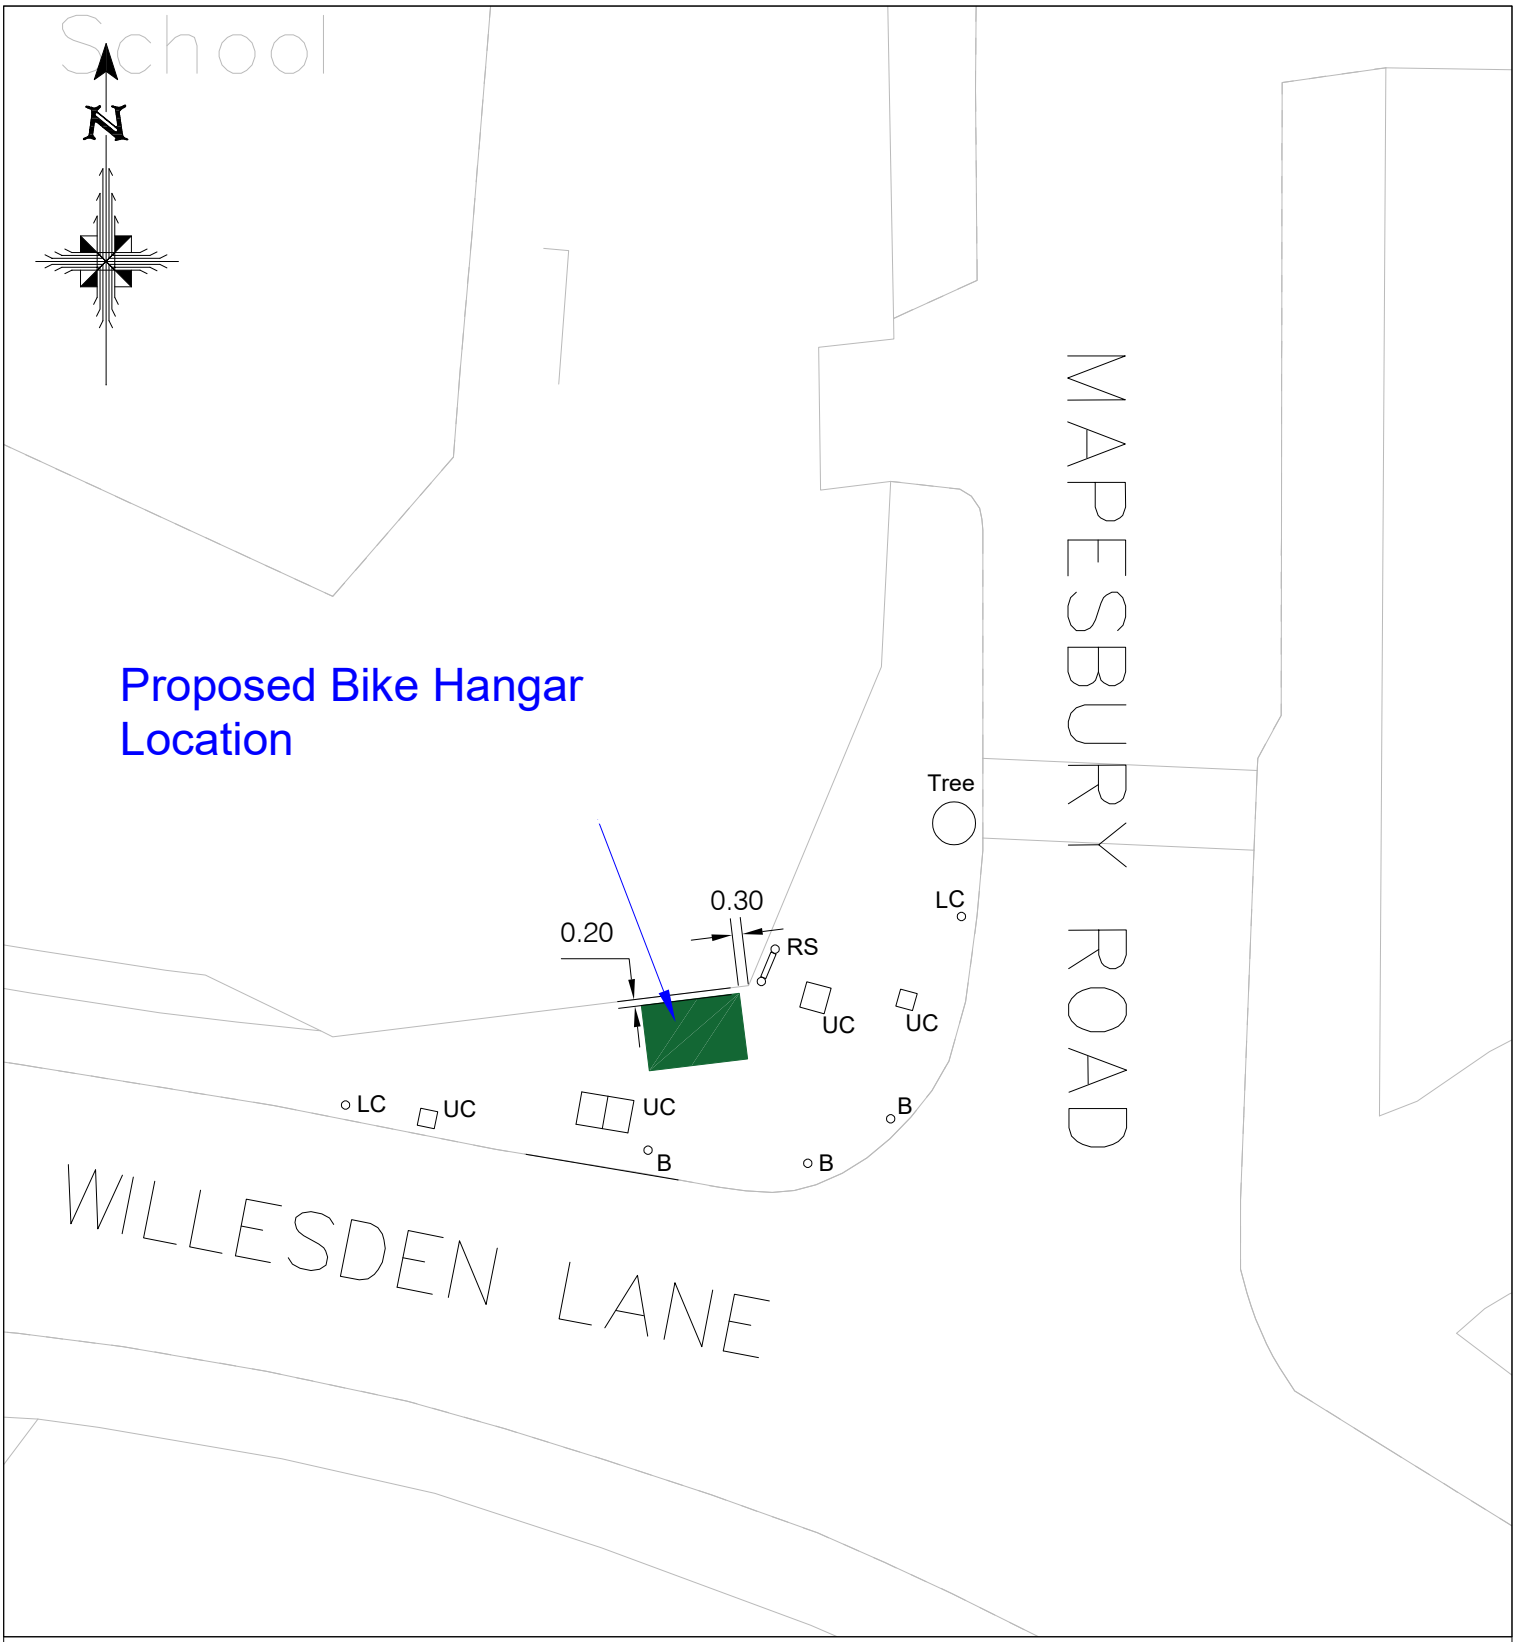

KEY

Proposed Bike Hangar Location At Back Of Footway		Existing Utility Cover	UC	Existing Road Sign	RS
		Existing Tree	Tree	Existing Lamp column	LC
		Existing Bollard	B		

Reproduced from Ordnance Survey mapping data with the permission of the Controller of Her Majesty's Stationery Office (c) Crown Copyright.
Unauthorised reproduction infringes Crown Copyright and may lead to prosecution or civil proceedings. London Borough of Brent, 100025260, 2008

Brent

Rev	Revision Note	Date
–		

Job Title

Bike Hangar 77
Willesden Lane, NW6

Drawing Title

BH77 Feb 2022
Willesden Lane Batch 5 Part 3

Scale	NTS	A4	Designed IT
			Drawn IT
Date created	11/02/2022		Checked PA
			Approved PA
Drawing No.	007		Rev. A
CAD Ref.	BH2022 Batch 5 Part 3		