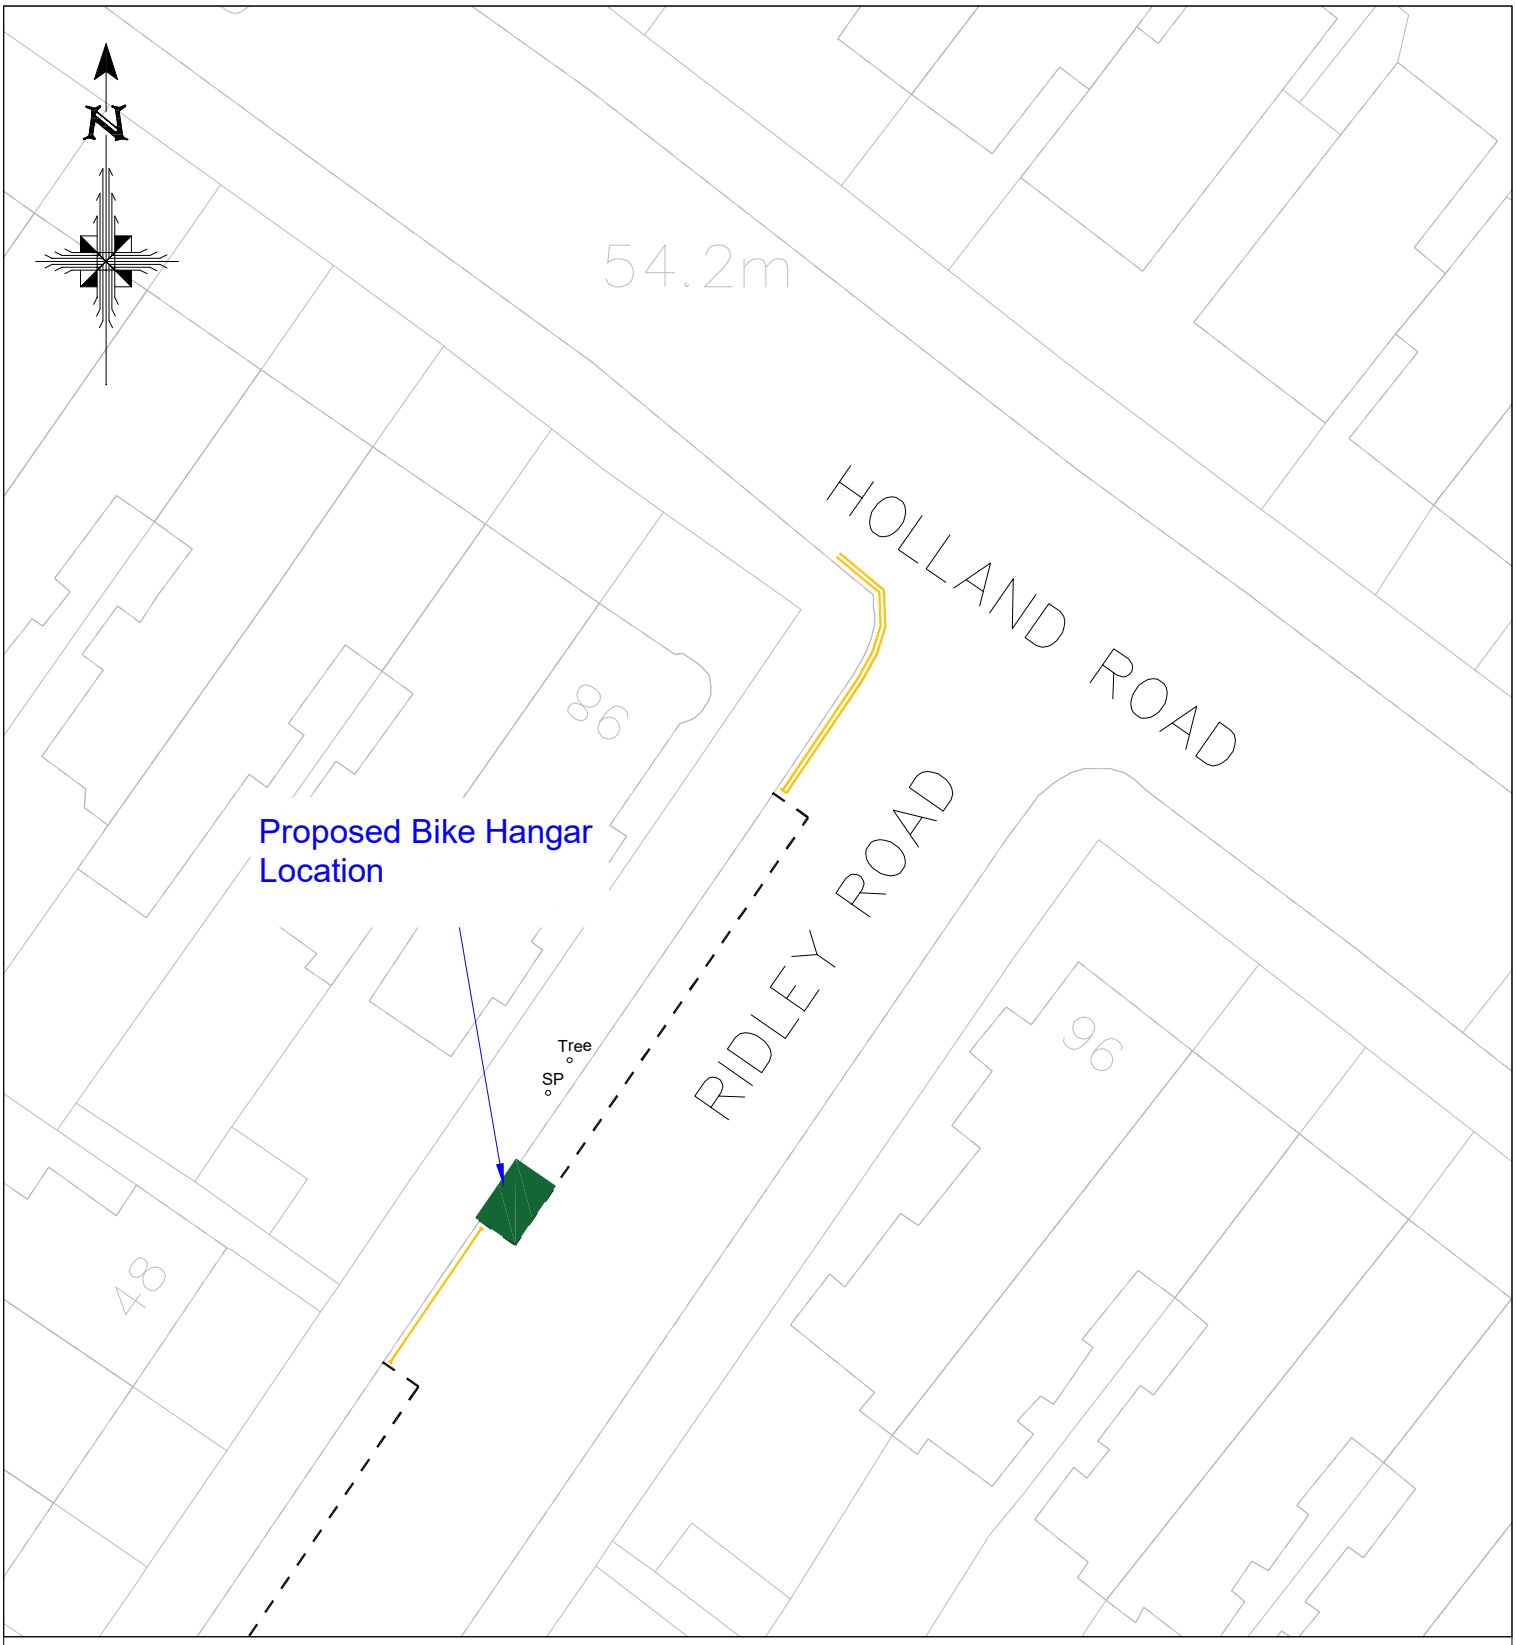

KEY

Proposed Bike Hangar Location on first parking bay.

Reproduced from Ordnance Survey mapping data with the permission of the Controller of Her Majesty's Stationery Office (c) Crown Copyright. Unauthorised reproduction infringes Crown Copyright and may lead to prosecution or civil proceedings. London Borough of Brent, 100025260, 2008

Brent

Rev	Revision Note	Date
–		

Job Title: Bike Hangar 27 Ridley Road, NW10

Drawing Title: BH27 Dec 2021 Ridley Road Batch 4 Part 3

Scale	NTS	A4	Designed IT
			Drawn IT
Date created	10/12/2021		Checked PA
			Approved PA
Drawing No.	002		Rev. A
CAD Ref.	BH2021 Batch 4 Part 3		