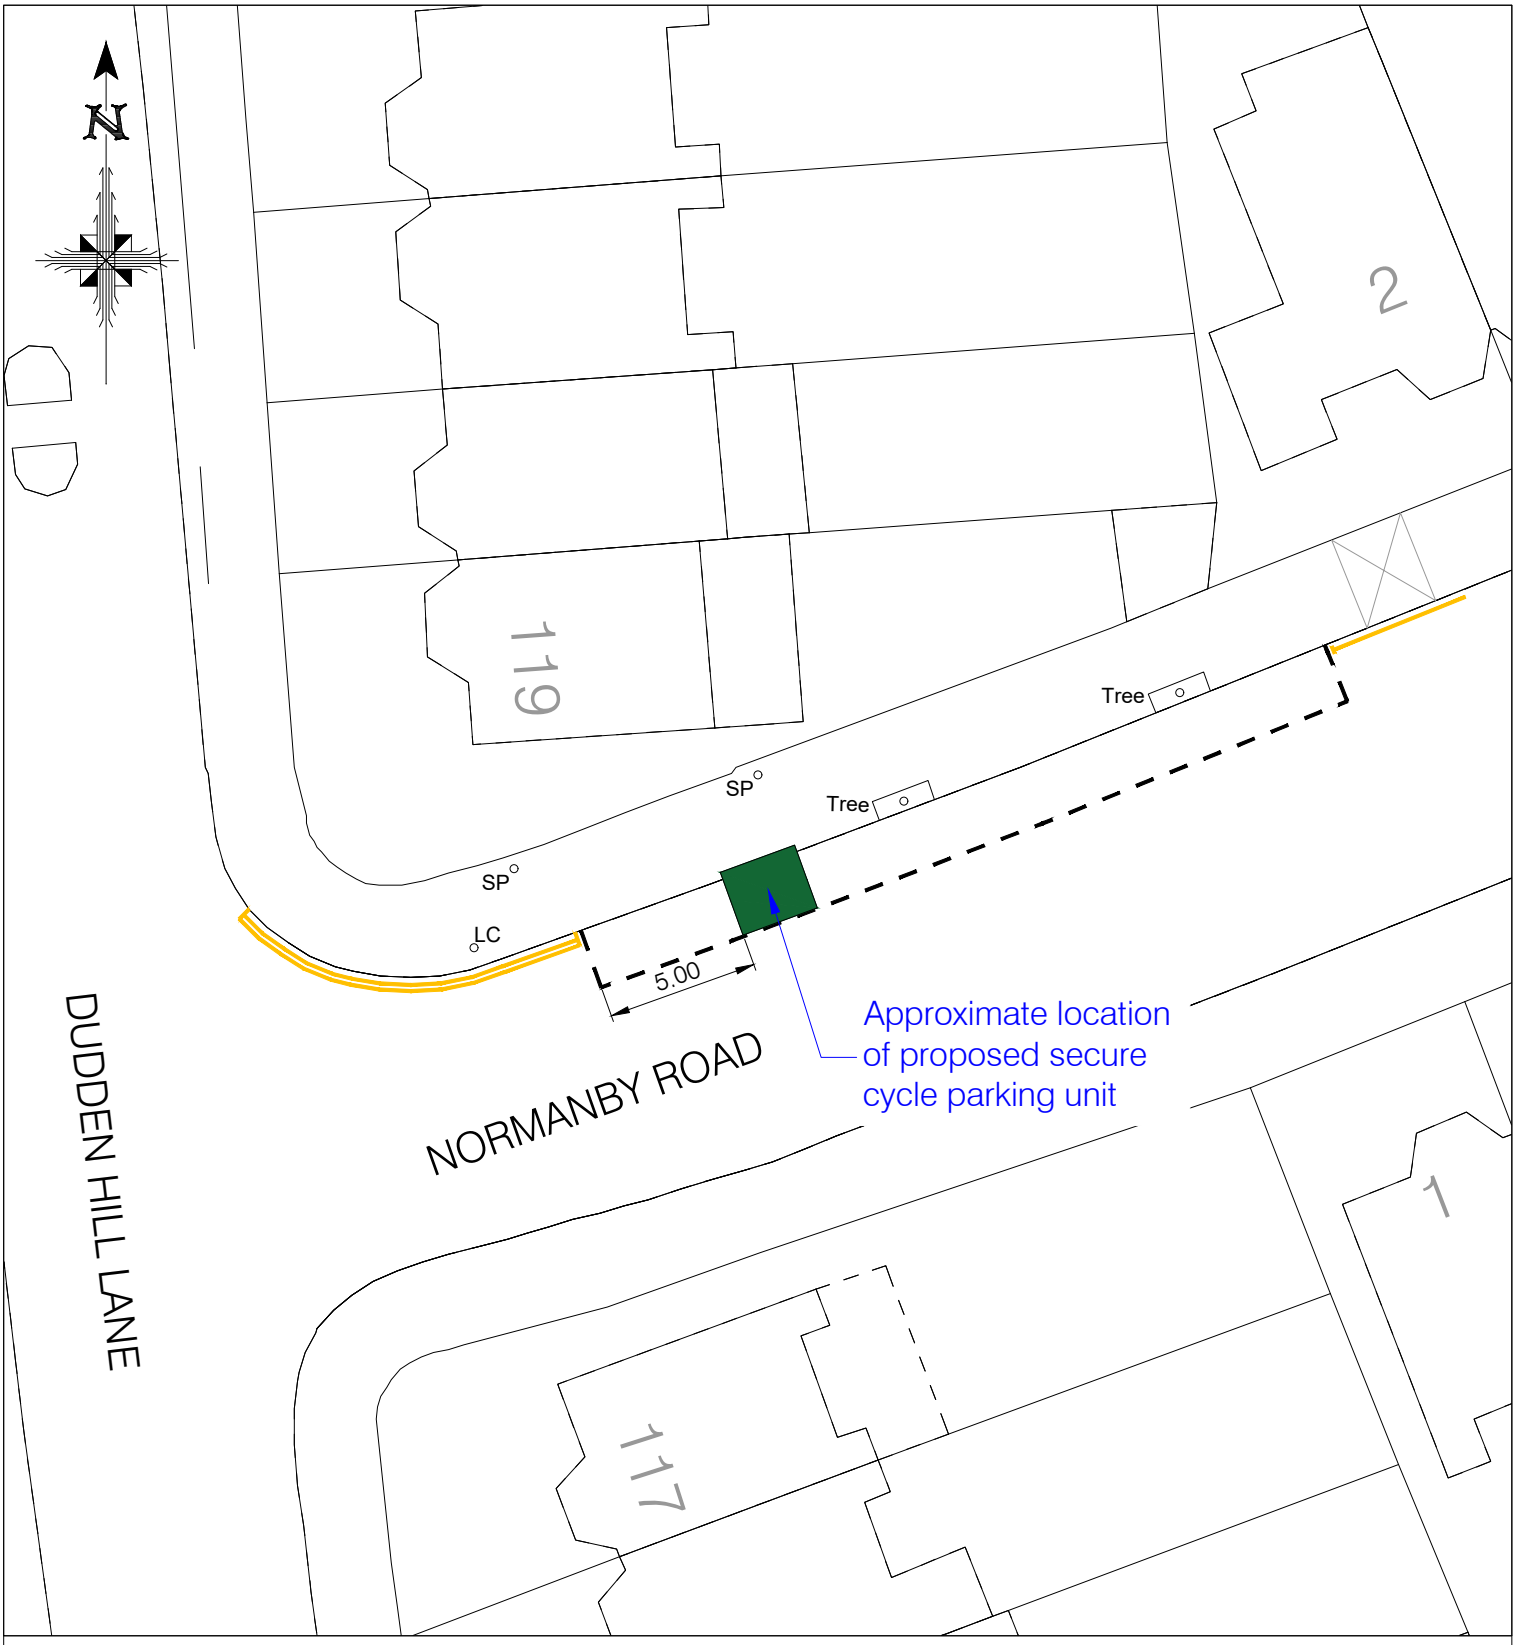

KEY

Indicative location of proposed secure cycle parking unit

Reproduced from Ordnance Survey mapping data with the permission of the Controller of Her Majesty's Stationery Office (c) Crown Copyright.
Unauthorised reproduction infringes Crown Copyright and may lead to prosecution or civil proceedings. London Borough of Brent, 100025260, 2026

Brent

Rev	Revision Note	Date
–		

Job Title: NCIL 106 Normanby Road, NW10

Drawing Title: NCIL 106 Feb 2026 Normanby Road

Scale	NTS	A4	Designed SI
			Drawn SI
Date created	16/02/2026		Checked IT
			Approved RC
Drawing No.	001		Rev. A
CAD Ref.	NCIL 106 – Feb 2026		