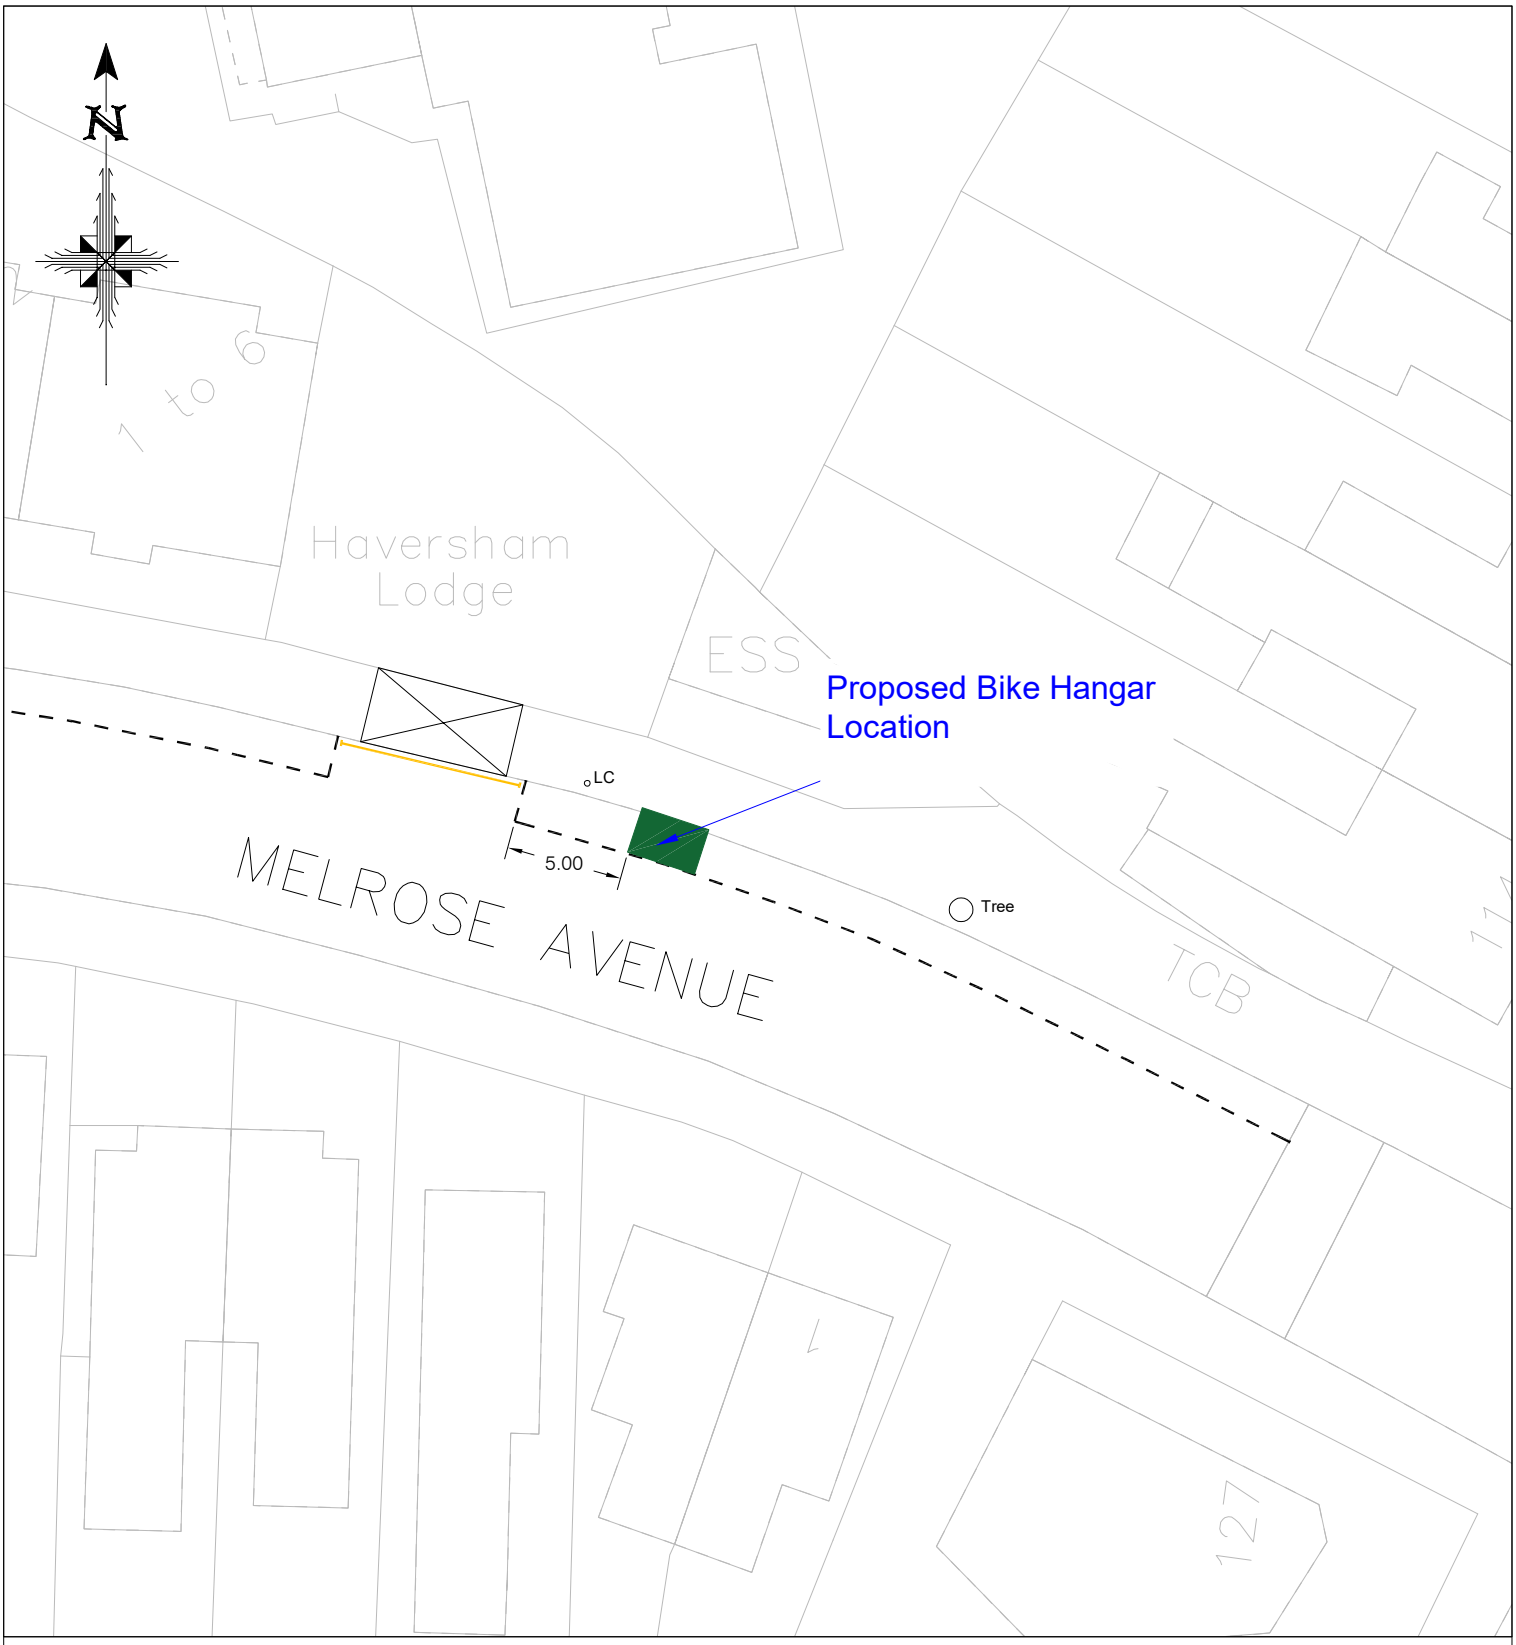

KEY

Proposed Bike Hangar Location 5m From End Of Bays

Reproduced from Ordnance Survey mapping data with the permission of the Controller of Her Majesty's Stationery Office (c) Crown Copyright.
Unauthorised reproduction infringes Crown Copyright and may lead to prosecution or civil proceedings. London Borough of Brent, 100025260, 2008

Brent

Rev	Revision Note	Date
–		

Job Title

Bike Hangar 51
Melrose Avenue, NW2

Drawing Title

BH51 Jan 2022
Melrose Avenue Batch 5 Part 1

Scale NTS	A4	Designed IT
		Drawn IT
Date created 04/01/2022		Checked PA
		Approved PA
Drawing No. 001		Rev. A
CAD Ref. BH2022 Batch 5 Part 1		