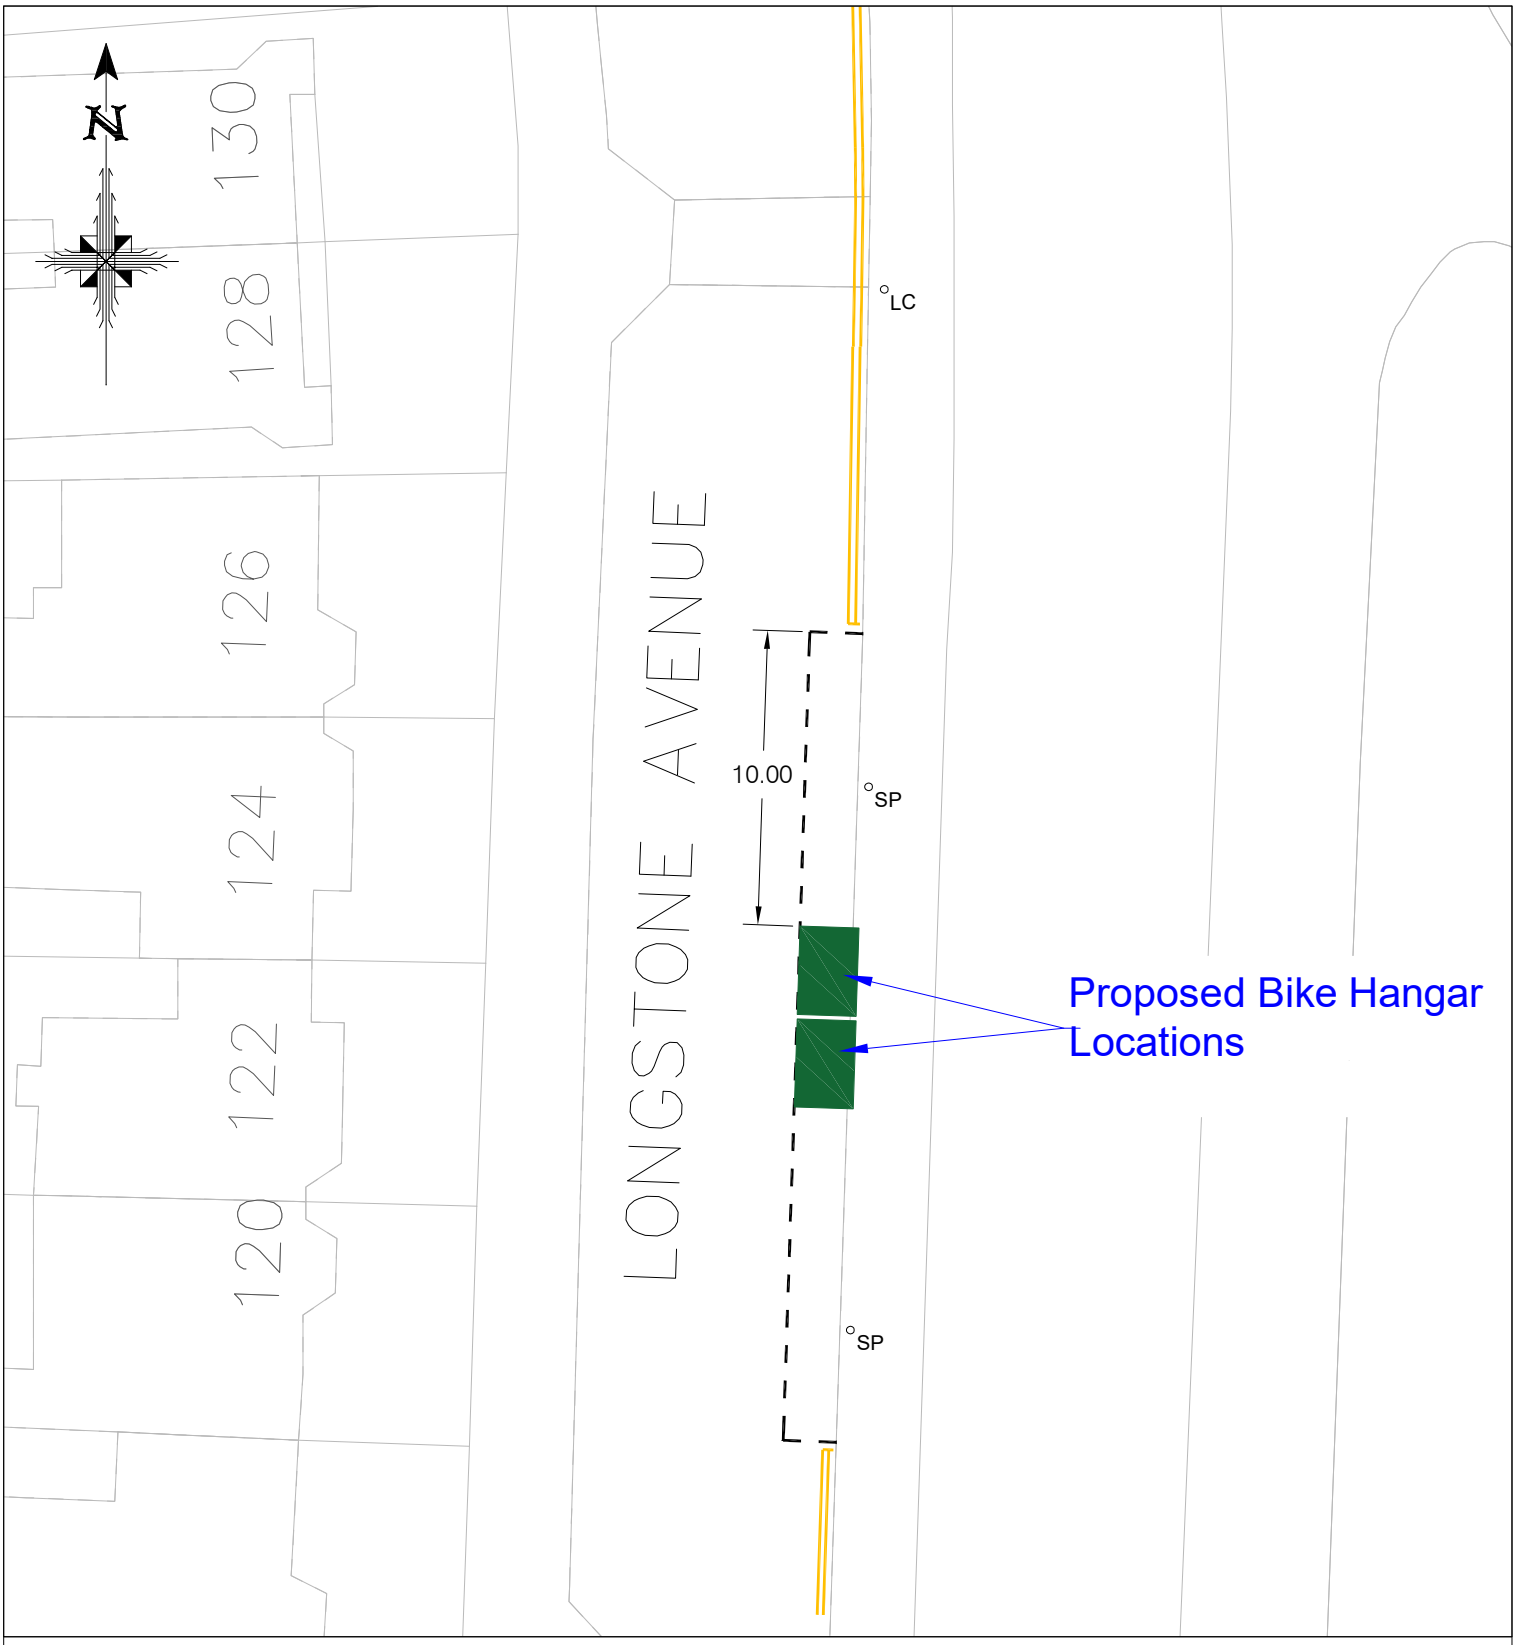

KEY

Proposed Bike Hangar Locations 10m From End of Bays

Reproduced from Ordnance Survey mapping data with the permission of the Controller of Her Majesty's Stationery Office (c) Crown Copyright.
Unauthorised reproduction infringes Crown Copyright and may lead to prosecution or civil proceedings. London Borough of Brent, 100025260, 2008

Brent

Rev	Revision Note	Date
–		

Job Title: Bike Hangar 83&84 Longstone Avenue, NW10

Drawing Title: BH83&84 Feb 2022 Longstone Avenue Batch 5 Part 4

Scale	NTS	A4	Designed IT
			Drawn IT
Date created	14/02/2022		Checked PA
			Approved PA
Drawing No.	003		Rev. A
CAD Ref.	BH2022 Batch 5 Part 4		