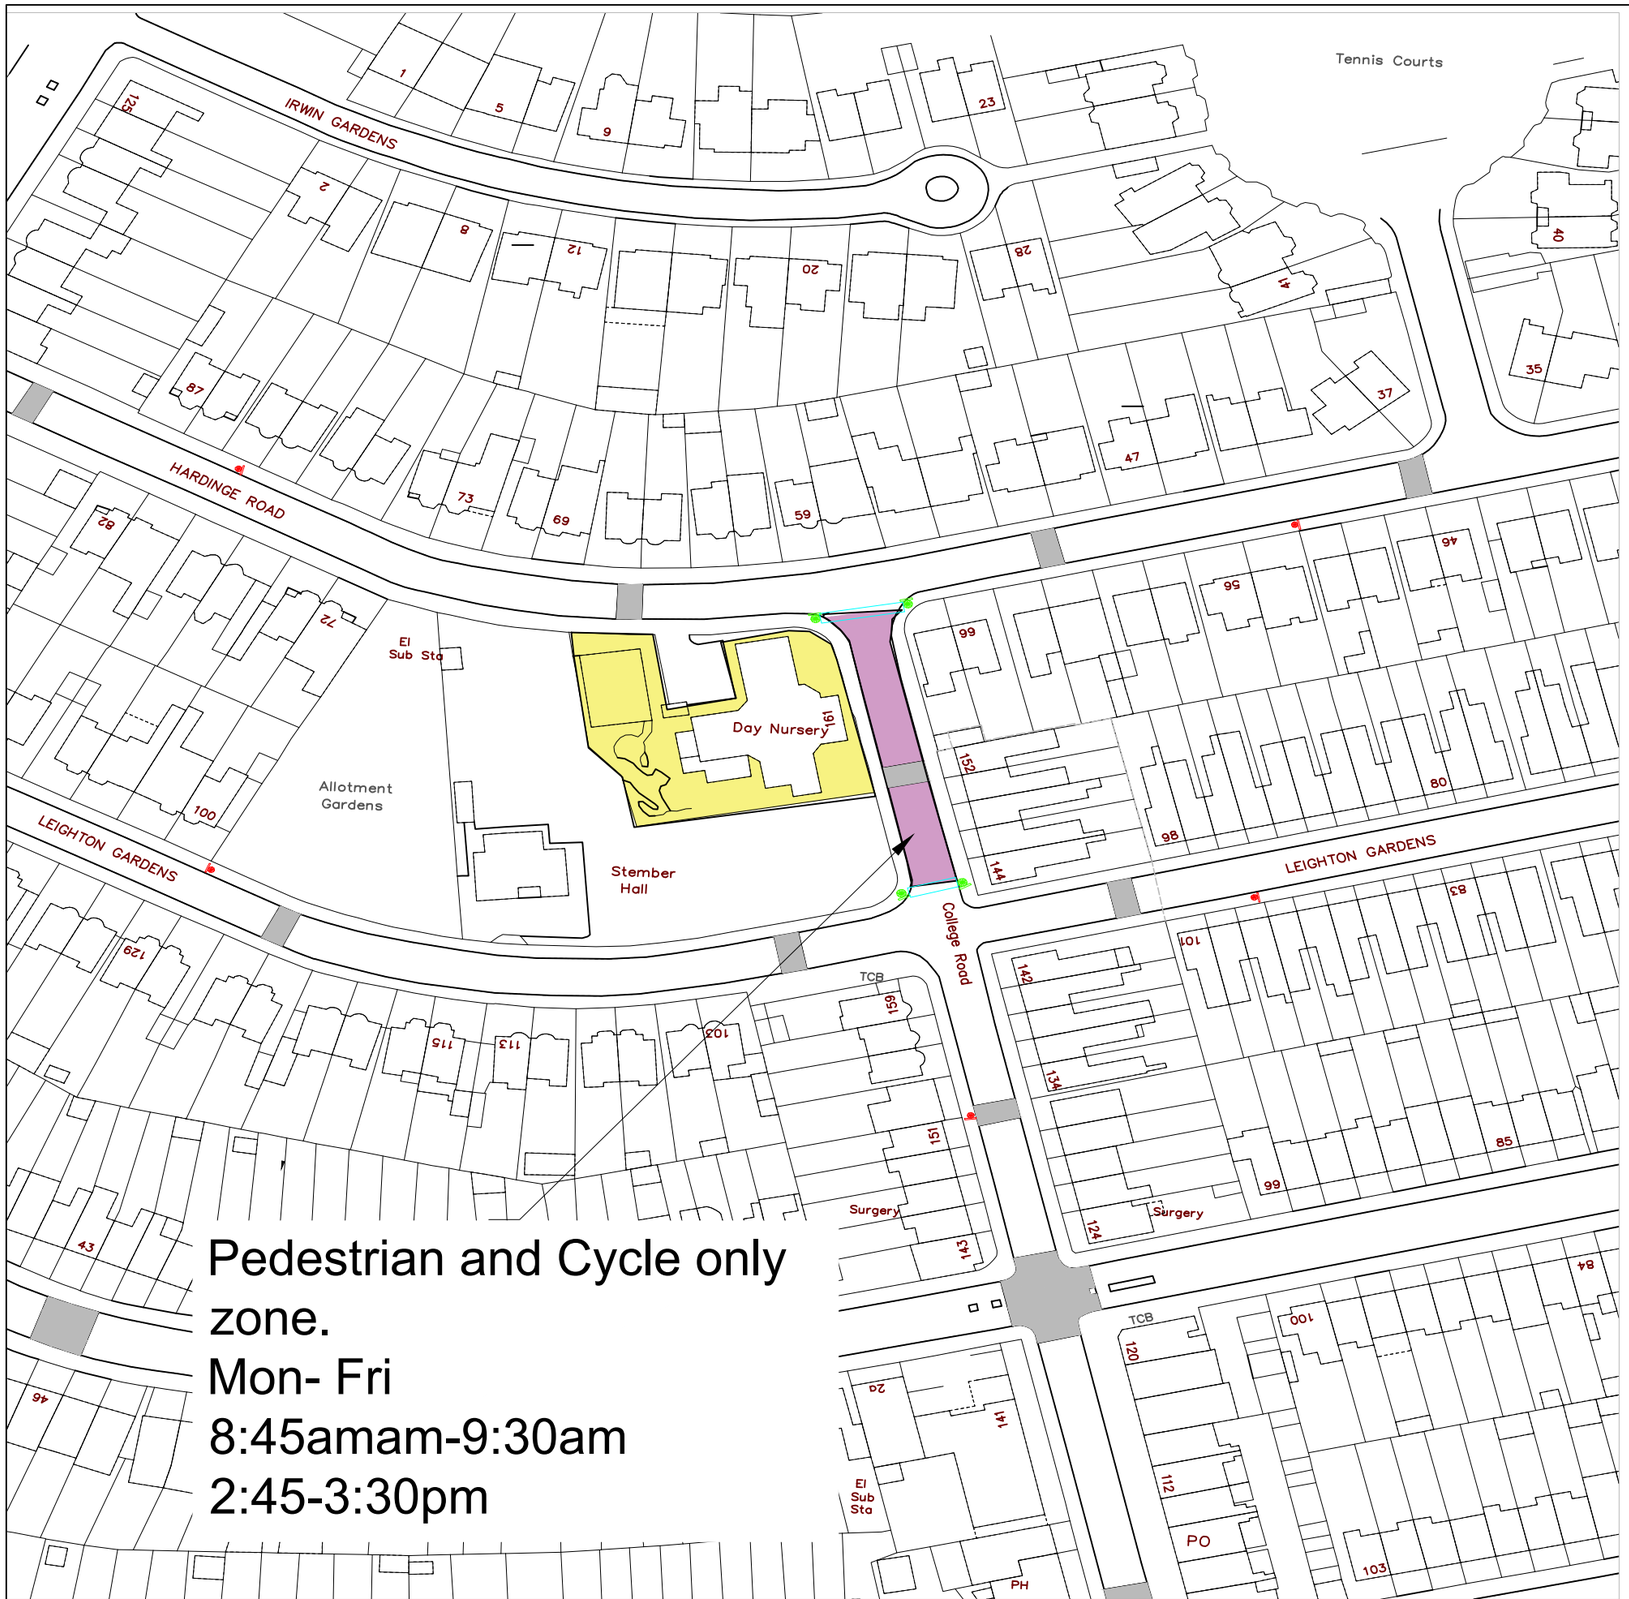

KEY:

Section of road/s included in the Pedestrian and cycle Zone

Location of temporary barrier

Location of proposed Pedestrian and cycle Zone entry sign & on new post.

Location of advanced warning signs on existing lamp column

Example of Signs and Temporary Barriers

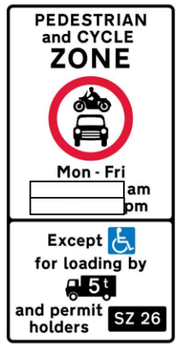

Example of Pedestrian and Cycle Zone entry sign

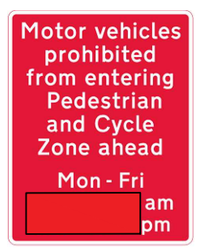

Example of advanced warning sign

Reproduced from Ordnance Survey mapping data with the permission of the Controller of Her Majesty's Stationery Office (c) Crown Copyright. Unauthorised reproduction infringes Crown Copyright and may lead to prosecution or civil proceedings. London Borough of Brent, 100025260, 2011

Brent

London Borough of Brent
Environment & Neighbourhood Services
Highways and Traffic Design
Brent Civic Centre, Engineers Way,
Wembley, Middlesex, HA9 0FJ

Date	Rev.	Comments

Notes

KEY

Job Title
Pedestrian and Cycle Zone
College Green Nursery

Drawing Title
College Road
General Arrangement

Scale: Not to scale	A1	Designed PA
		Drawn PA
Date created: Jan 2022		Checked SF
		Approved DH
Drawing No. 01		Rev. A
CAD Ref.		walking and cycling eng 2022