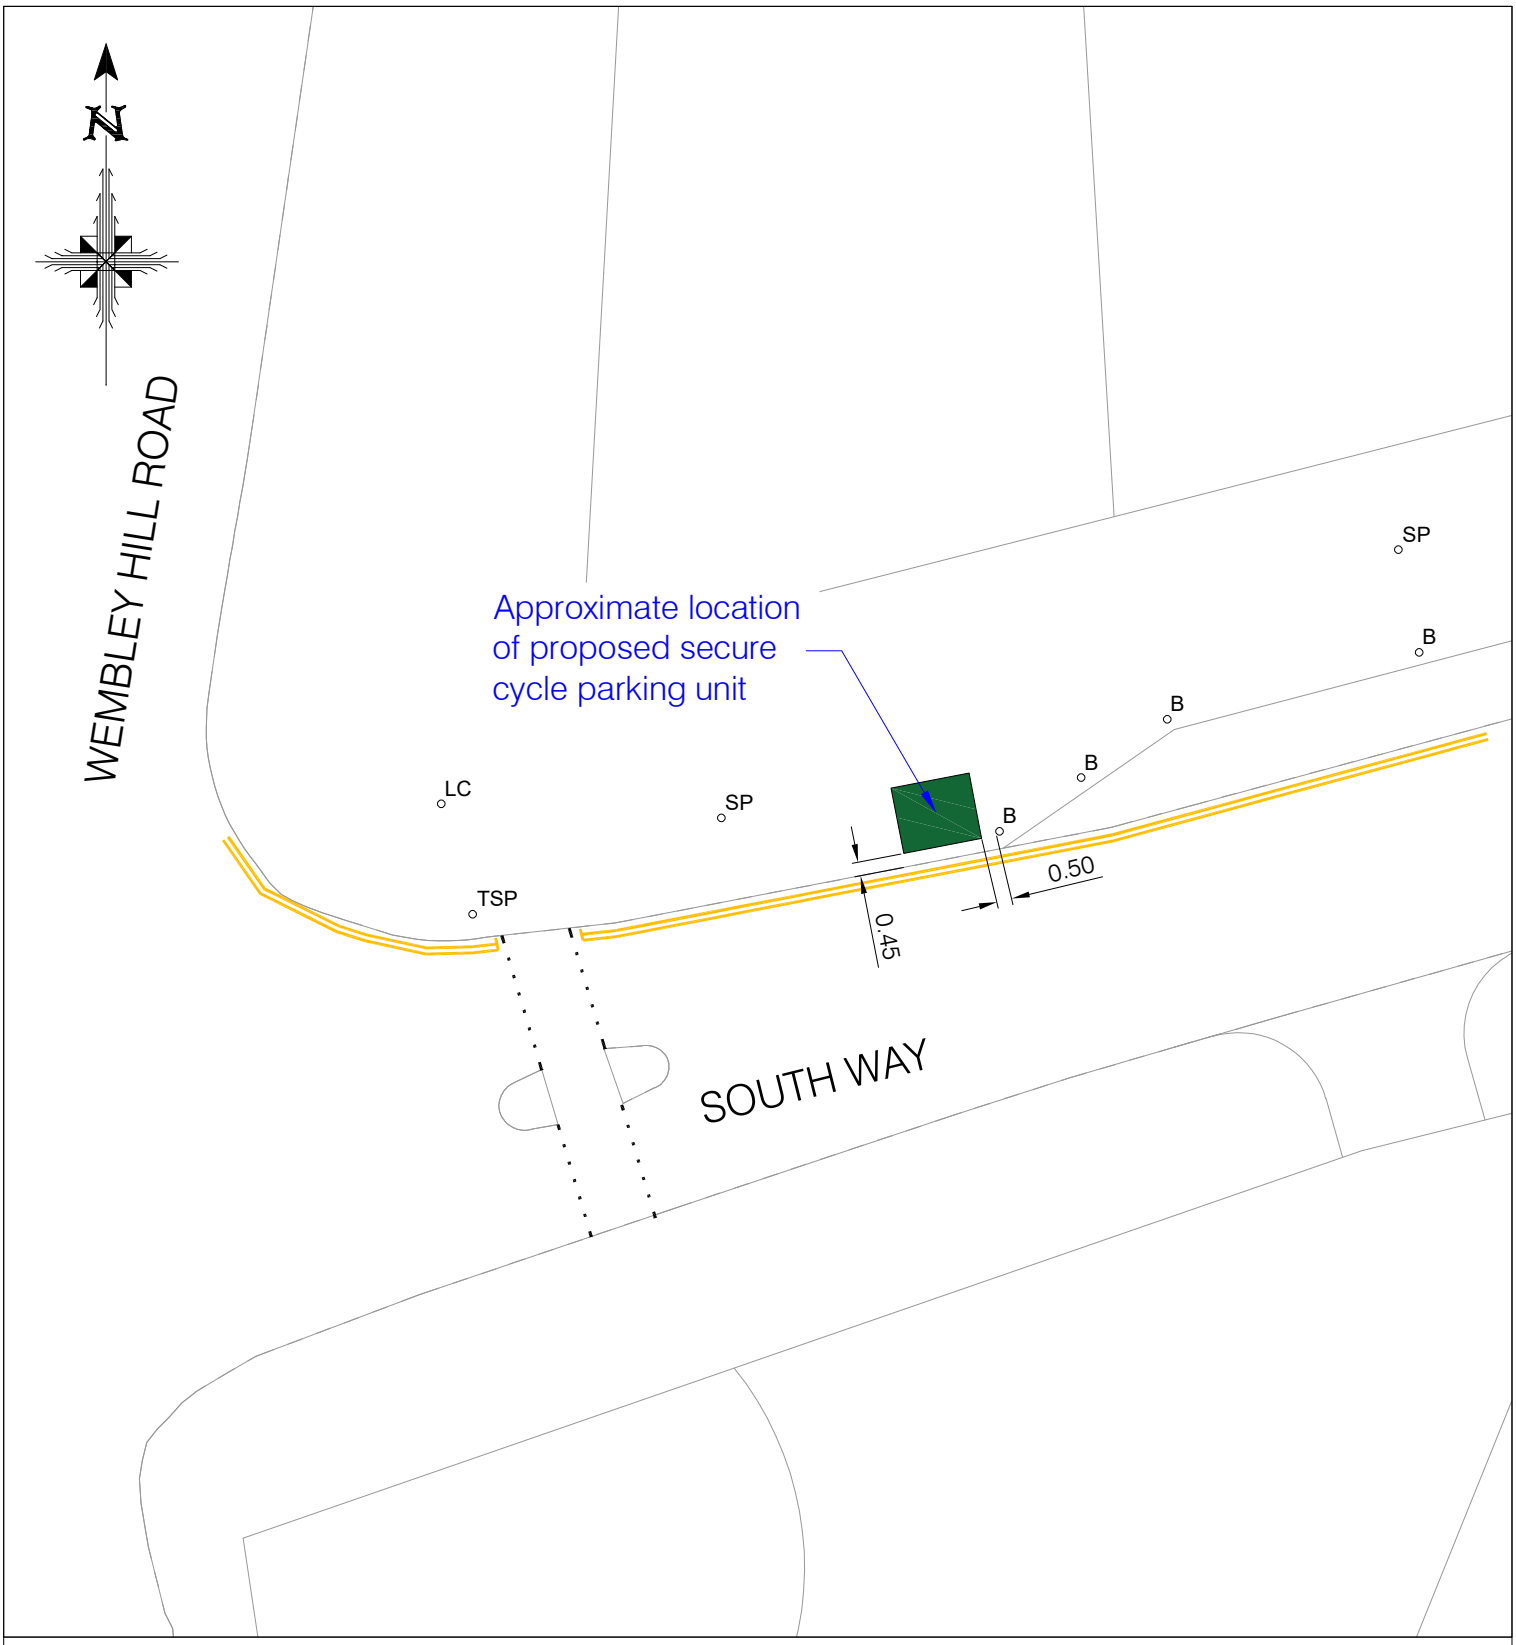

KEY

Indicative location
of proposed secure
cycle parking unit

Reproduced from Ordnance Survey mapping data with the permission of the Controller of Her Majesty's Stationery Office (c) Crown Copyright.
Unauthorised reproduction infringes Crown Copyright and may lead to prosecution or civil proceedings. London Borough of Brent, 100025260, 2026

Brent

Rev	Revision Note	Date
–		

Job Title

NCIL 115
South Way, HA9

Drawing Title

NCIL 115 Feb 2026
South Way

Scale	NTS	A4	Designed SI
			Drawn SI
Date created	17/02/2026		Checked IT
			Approved RC
Drawing No.	001		Rev. A
CAD Ref.	NCIL 115 – Feb 2026		