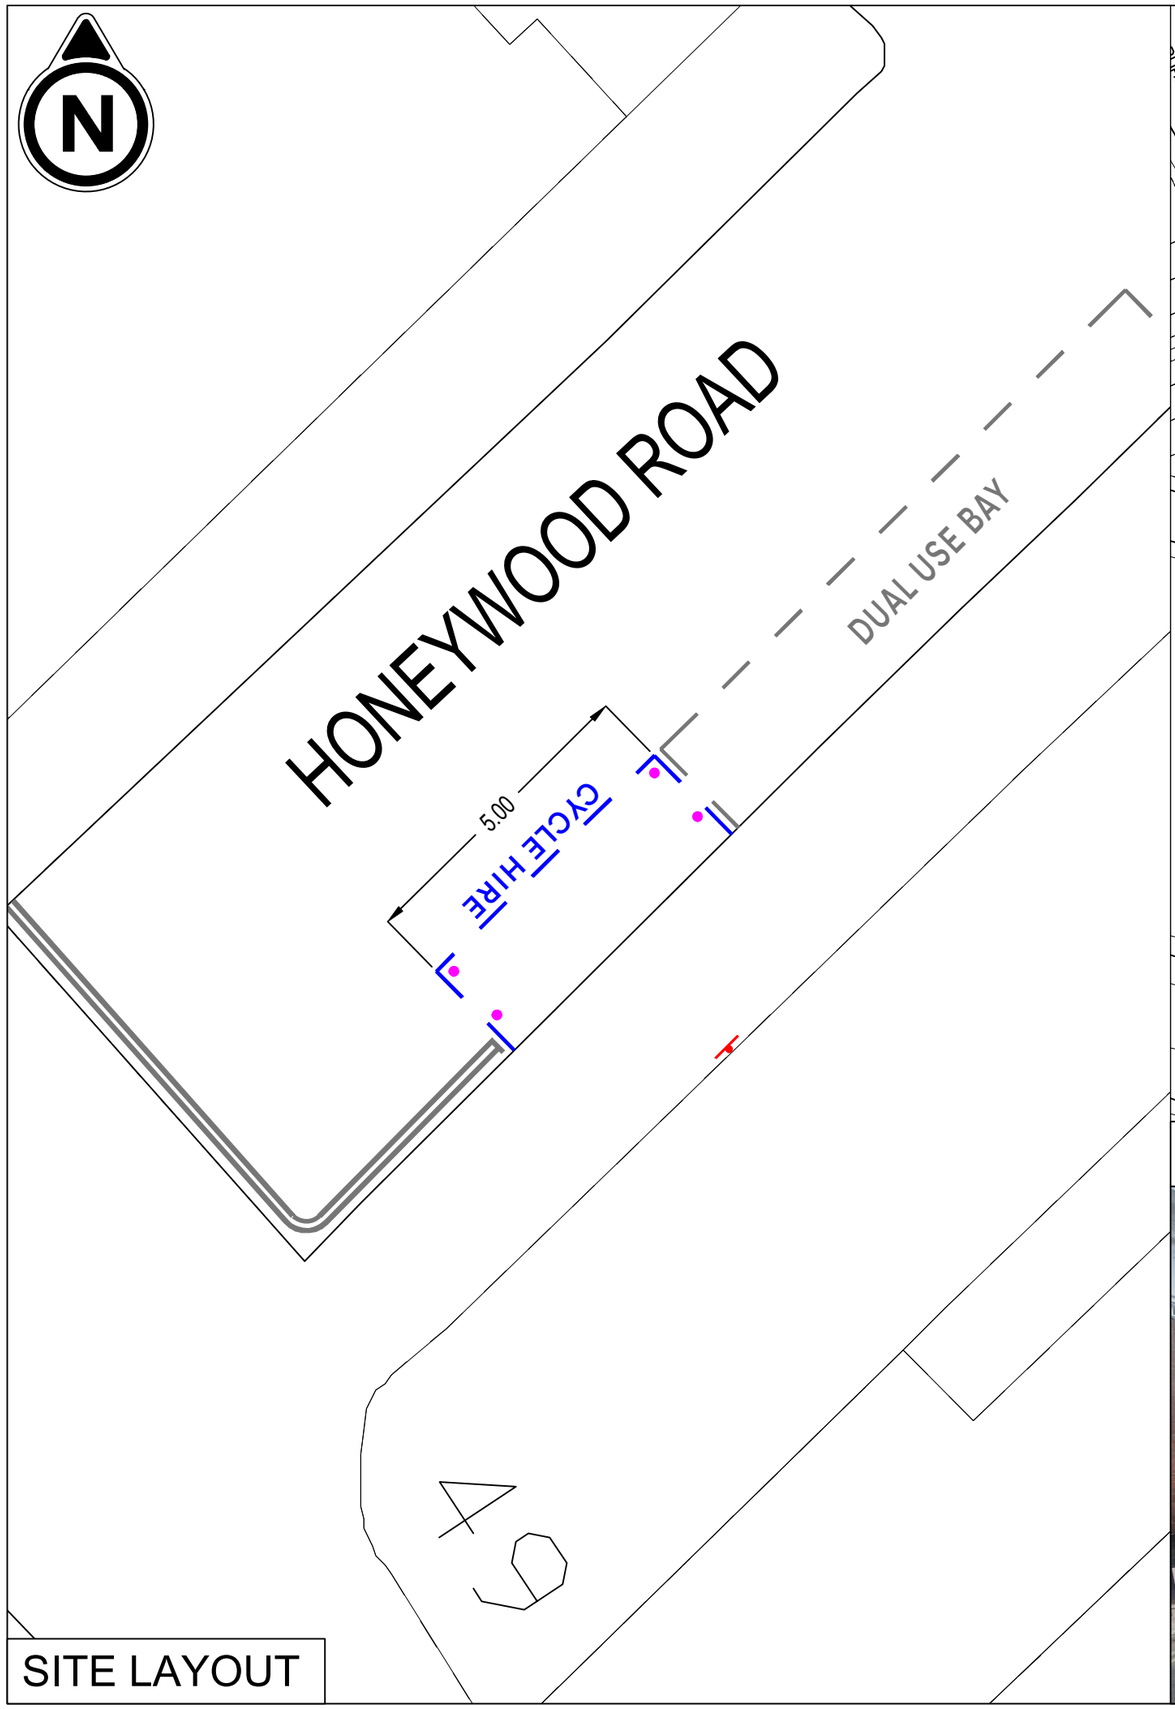

SITE LAYOUT

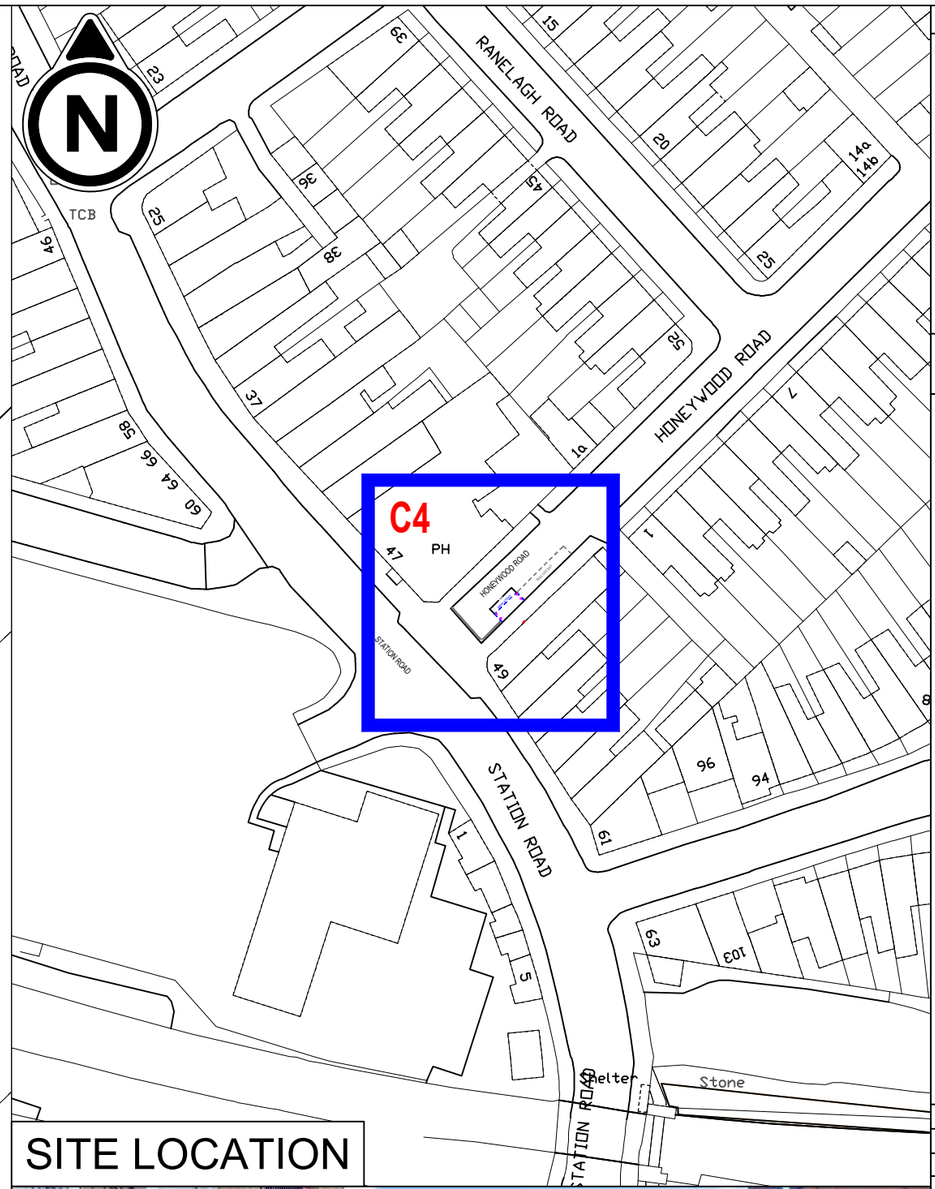

SITE LOCATION

PURPOSE | CONSULTATION

IMPORTANT HEALTH & SAFETY INFORMATION

Works on the public highway require authorisation by the highway authority.

Public highways contain buried and overhead utilities which should be located and identified before any works take place.

Working in the public highway is subject to live traffic and a safe system of work, including traffic management should be employed, including the protection of people walking, wheeling and cycling.

DIGITAL MAPPING

Supplied by London Borough of Brent

NOTES

LOCATION PLAN SCALE 1:1000
DETAIL PLAN SCALE 1:100

MICRO-MOBILITY BAY LOCATION

CYCLE PARKING BAY PROPOSED LAYOUT

CYCLE PARKING BAY TRAFFIC SIGN

CYCLE PARKING BAY PROTECTION BOLLARD

RETAINED PARKING BAY (VARIOUS TYPES)

Street	Honeywood Road
Location	Side of 49 Station Road
Coordinates	521703E 183074N
Position	Carriageway
Length	5 metres
Capacity	8 cycles

Proposed cycle hire bay in a section of dual use car parking bay.

© City Infinity

REVISION	AMENDMENT	DATE
P01	INITIAL ISSUE	21/07/2025

CLIENT: Brent

JOB TITLE
BRENT MICROMOBILITY PARKING BAYS
PUBLIC CYCLE HIRE BAYS

DRAWING TITLE
SITE C4 - HONEYWOOD ROAD, NW10 4UU
FOR WILLESDEN JUNCTION STATION

DRAWN BY	CHECKED BY	SCALE (AT A3)	DATE
MLP	MLP	AS NOTE	21/07/2025

DRAWING No	REVISION
040-CIX-01-XX-DR-C-C004	P01

MPS Smarter Travel
mpsmartertravel.co.uk
info@mpsmartertravel.co.uk
0207 960 2553

CITY INFINITY
cityinfinity.co.uk
contact@cityinfinity.co.uk
0772 412 4516