




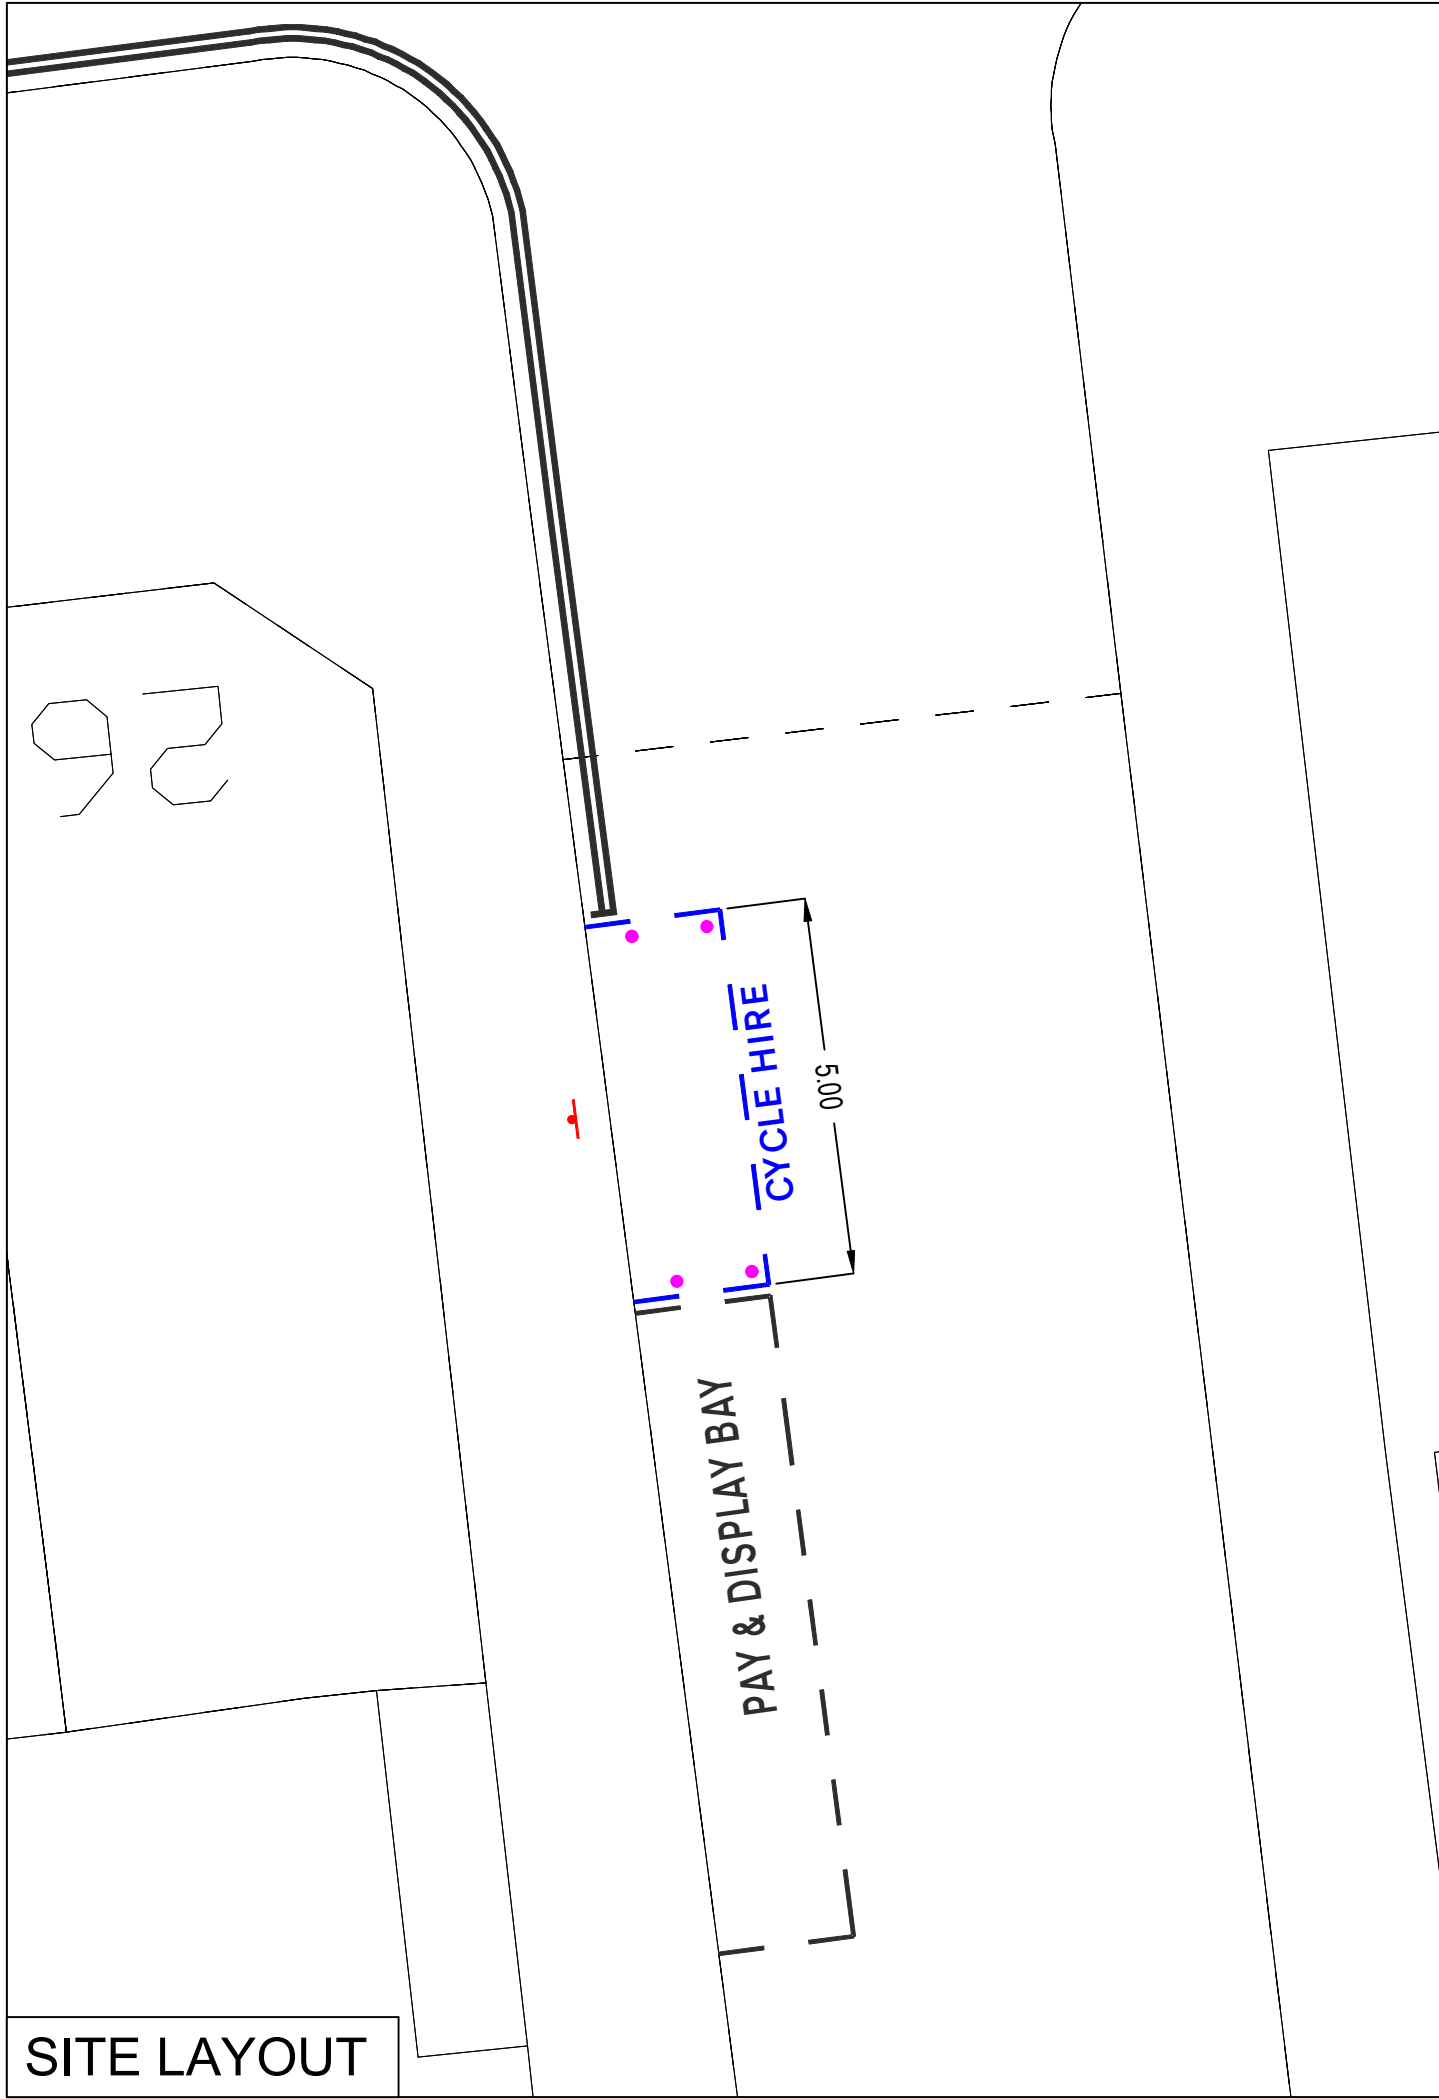

SITE LAYOUT

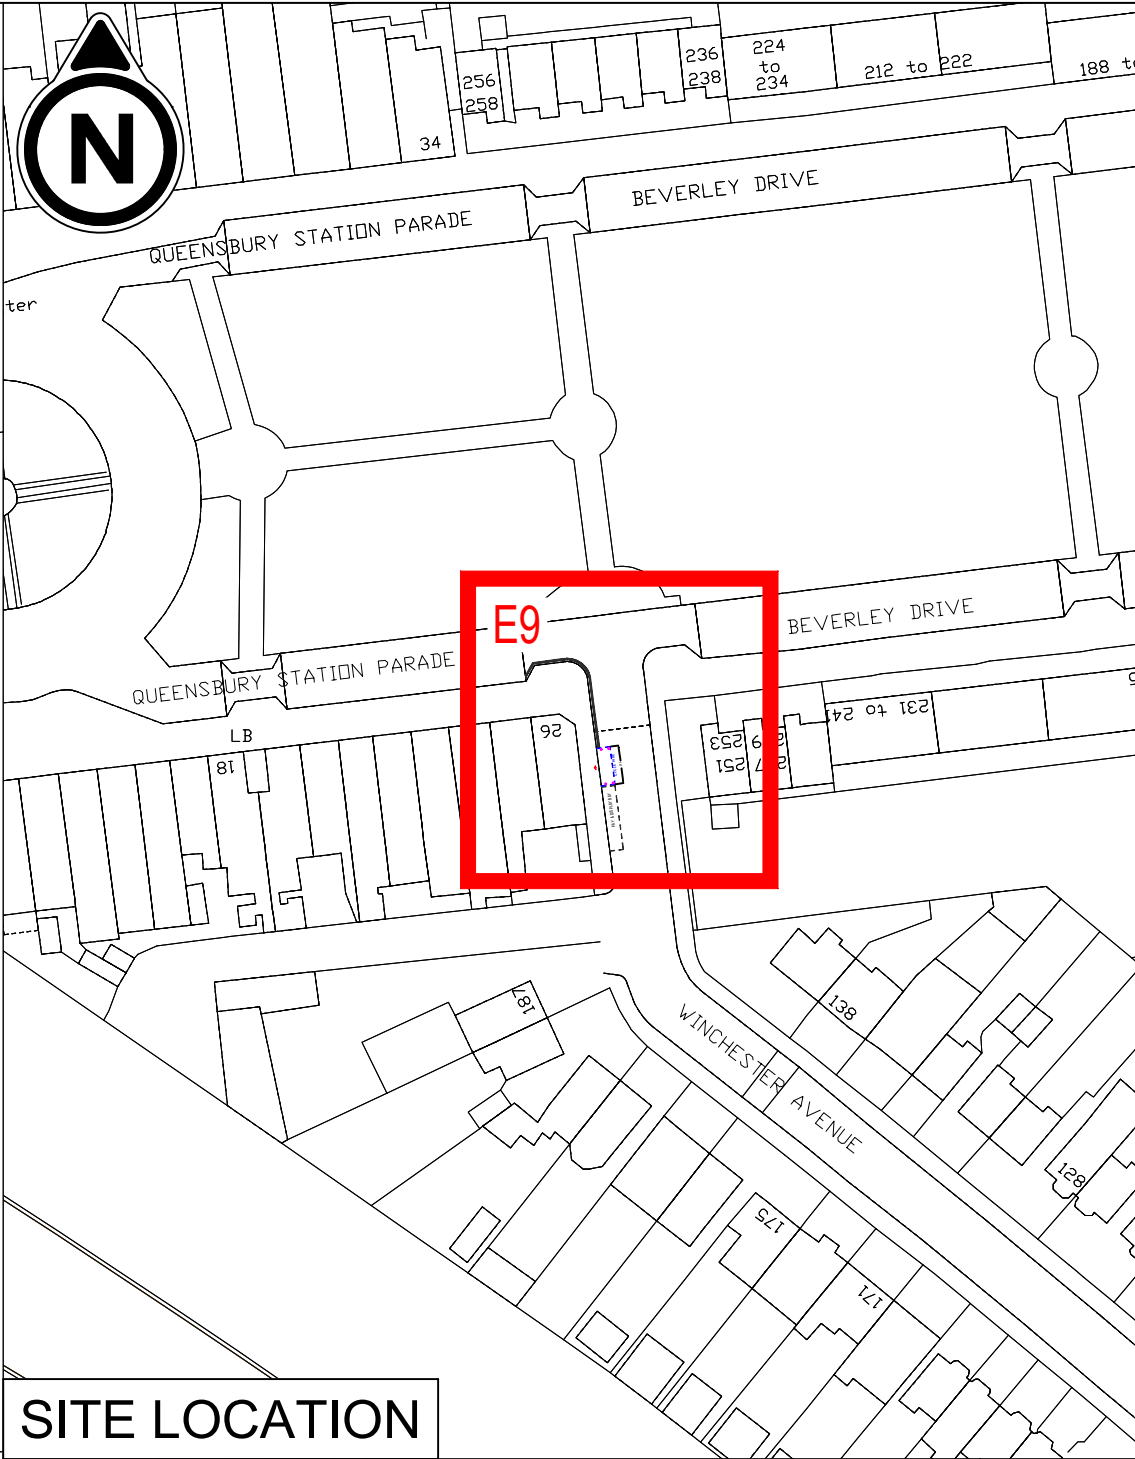

SITE LOCATION

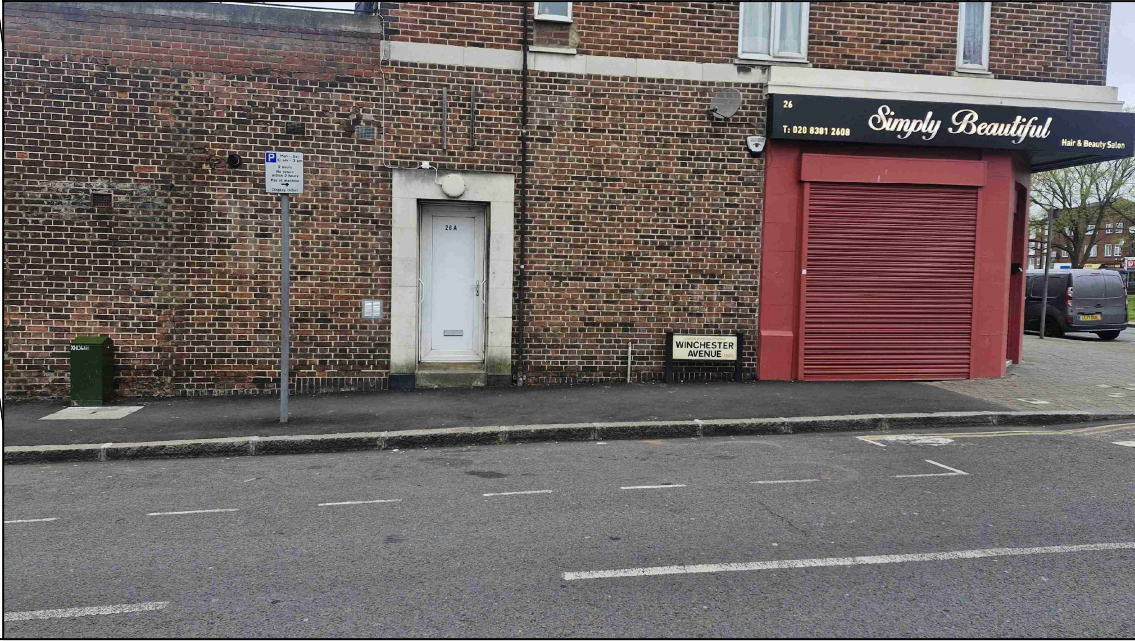

PURPOSE		CONSULTATION	
 IMPORANT HEALTH & SAFETY INFORMATION Works on the public highway require authorisation from the highway authority. Buried and overhead utilities which should be located and identified before any works take place. Working on the public highway is subject to live traffic and a safe system of work, including traffic management should be employed, including the protection of people walking, wheeling and cycling.			
DIGITAL MAPPING Supplied by London Borough of Brent			
NOTES LOCATION PLAN SCALE 1:1000 DETAIL PLAN SCALE 1:100  MICRO-MOBILITY BAY LOCATION  CYCLE PARKING BAY PROPOSED LAYOUT  CYCLE PARKING BAY TRAFFIC SIGN  CYCLE PARKING BAY PROTECTION BOLLARD  RETAINED BAY RETAINED PARKING BAY (VARIOUS TYPES) Street Winchester Avenue Location S/O 26 Queensbury Stn Pde Coordinates 518975E 189762N Position Carriageway Length 5 metres Capacity 8 cycles Proposed cycle hire bay in a section of pay & display car parking bay. © MP Smarter Travel & City Infinity			
P01		INITIAL ISSUE	21/04/2026
REVISION		AMENDMENT	DATE
CLIENT 			
JOB TITLE BRENT MICROMOBILITY PARKING BAYS PUBLIC CYCLE HIRE BAYS			
DRAWING TITLE SITE E9 - WINCHESTER AVENUE, NW9 9TG FOR QUEENSBURY			
DRAWN BY MLP	CHECKED BY MLP	SCALE (AT A3) AS NOTES	DATE 21/04/2026
DRAWING No 064-CIX-01-XX-DR-C-E009			REVISION P01
			
mpsmartertravel.co.uk info@mpsmartertravel.co.uk 0207 960 2553		cityinfinity.co.uk contact@cityinfinity.co.uk 0772 412 4516	