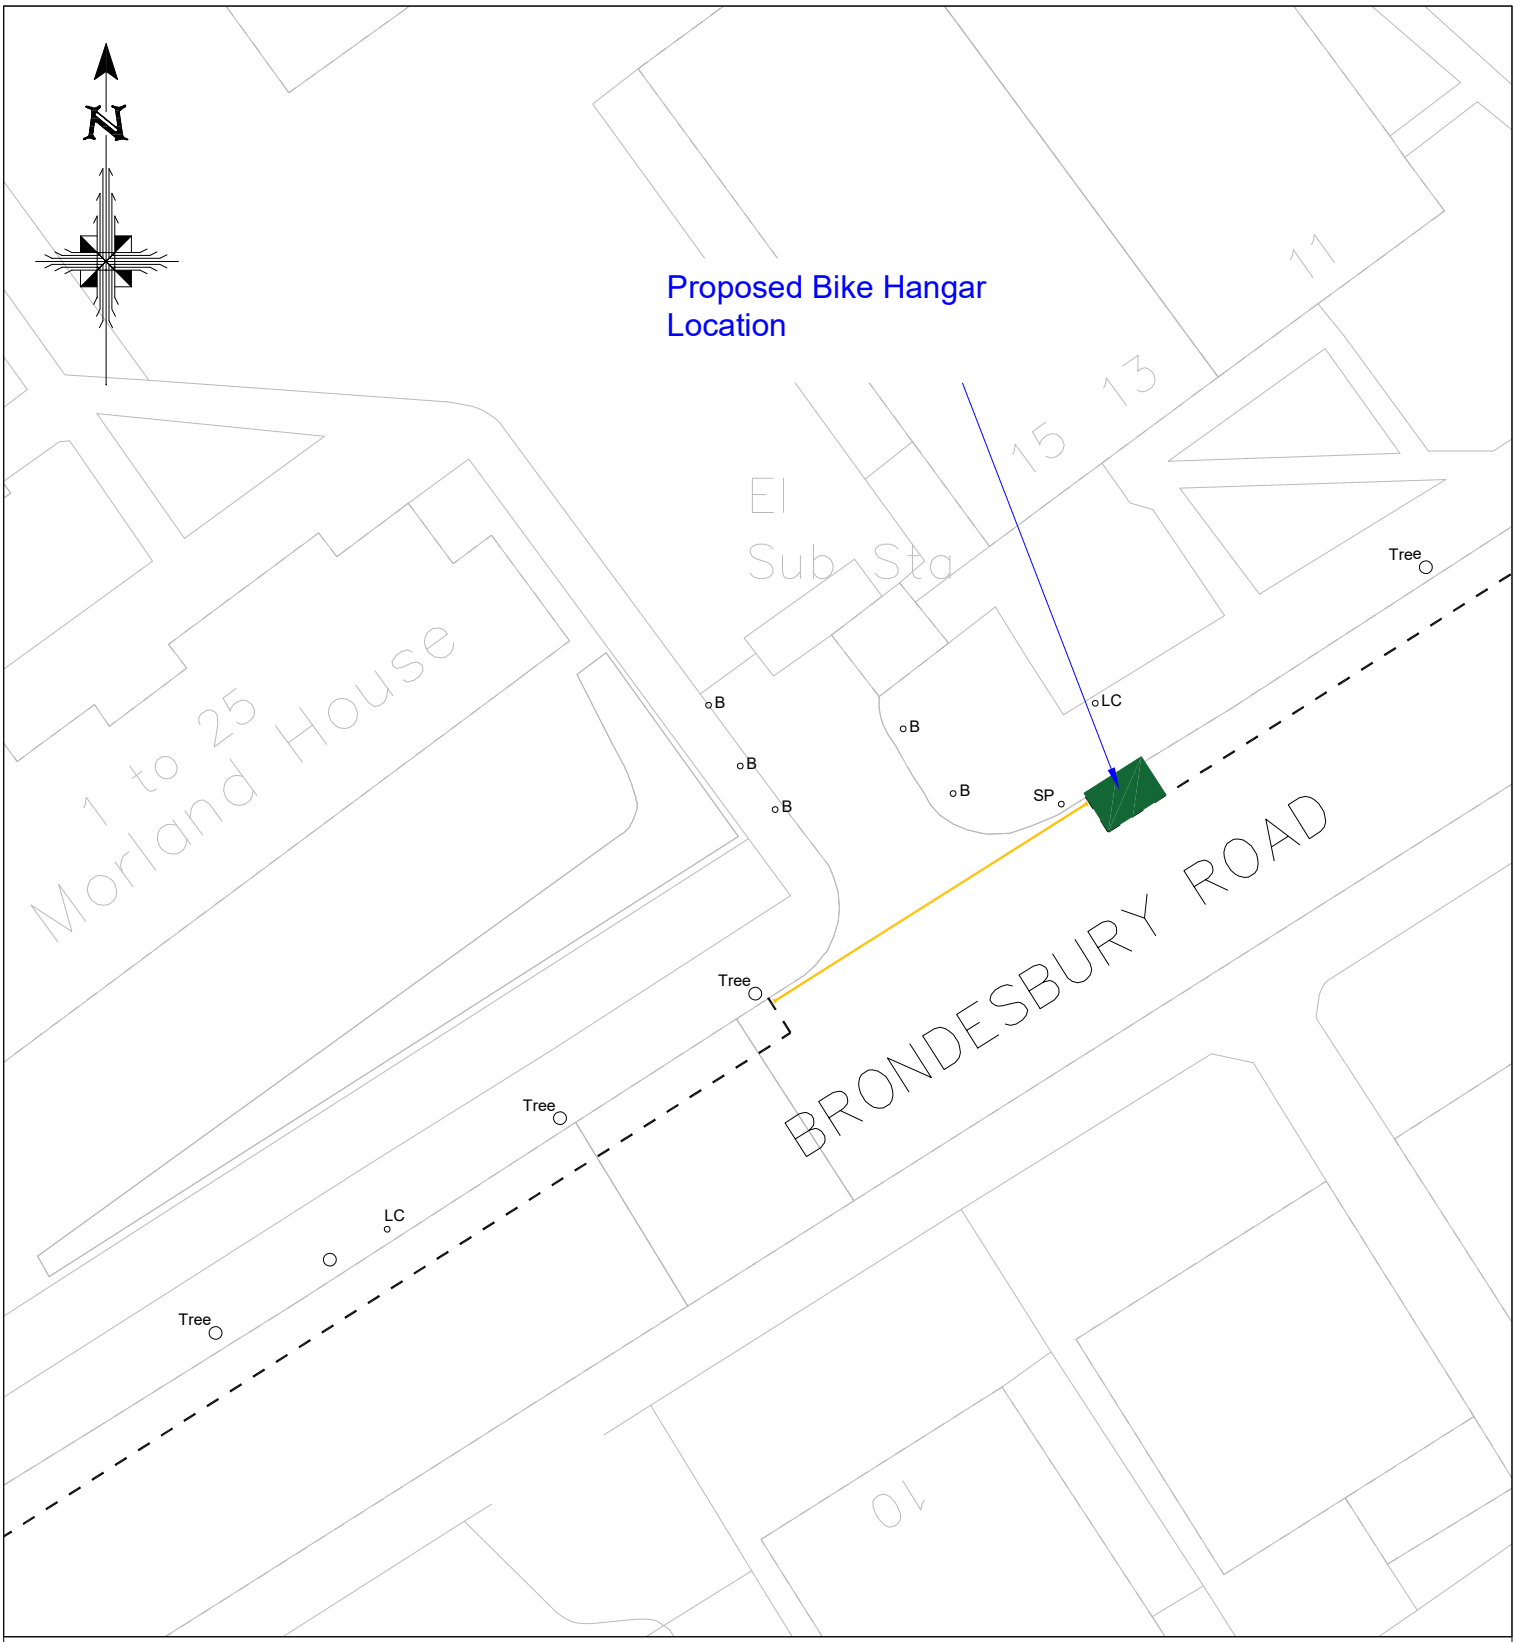

KEY

Proposed Bike Hangar
Location At Start Of Bays

Reproduced from Ordnance Survey mapping data with the permission of the Controller of Her Majesty's Stationery Office (c) Crown Copyright.
Unauthorised reproduction infringes Crown Copyright and may lead to prosecution or civil proceedings. London Borough of Brent, 100025260, 2008

Brent

Rev	Revision Note	Date
–		

Job Title

Bike Hangar 99
Brondesbury Road, NW6

Drawing Title

BH99 March 2022
Brondesbury Road Batch 5 Part 5

Scale NTS	A4	Designed IT
		Drawn IT
Date created 04/03/2022		Checked PA
		Approved PA
Drawing No. 009		Rev. A
CAD Ref. BH2022 Batch 5 Part 5		