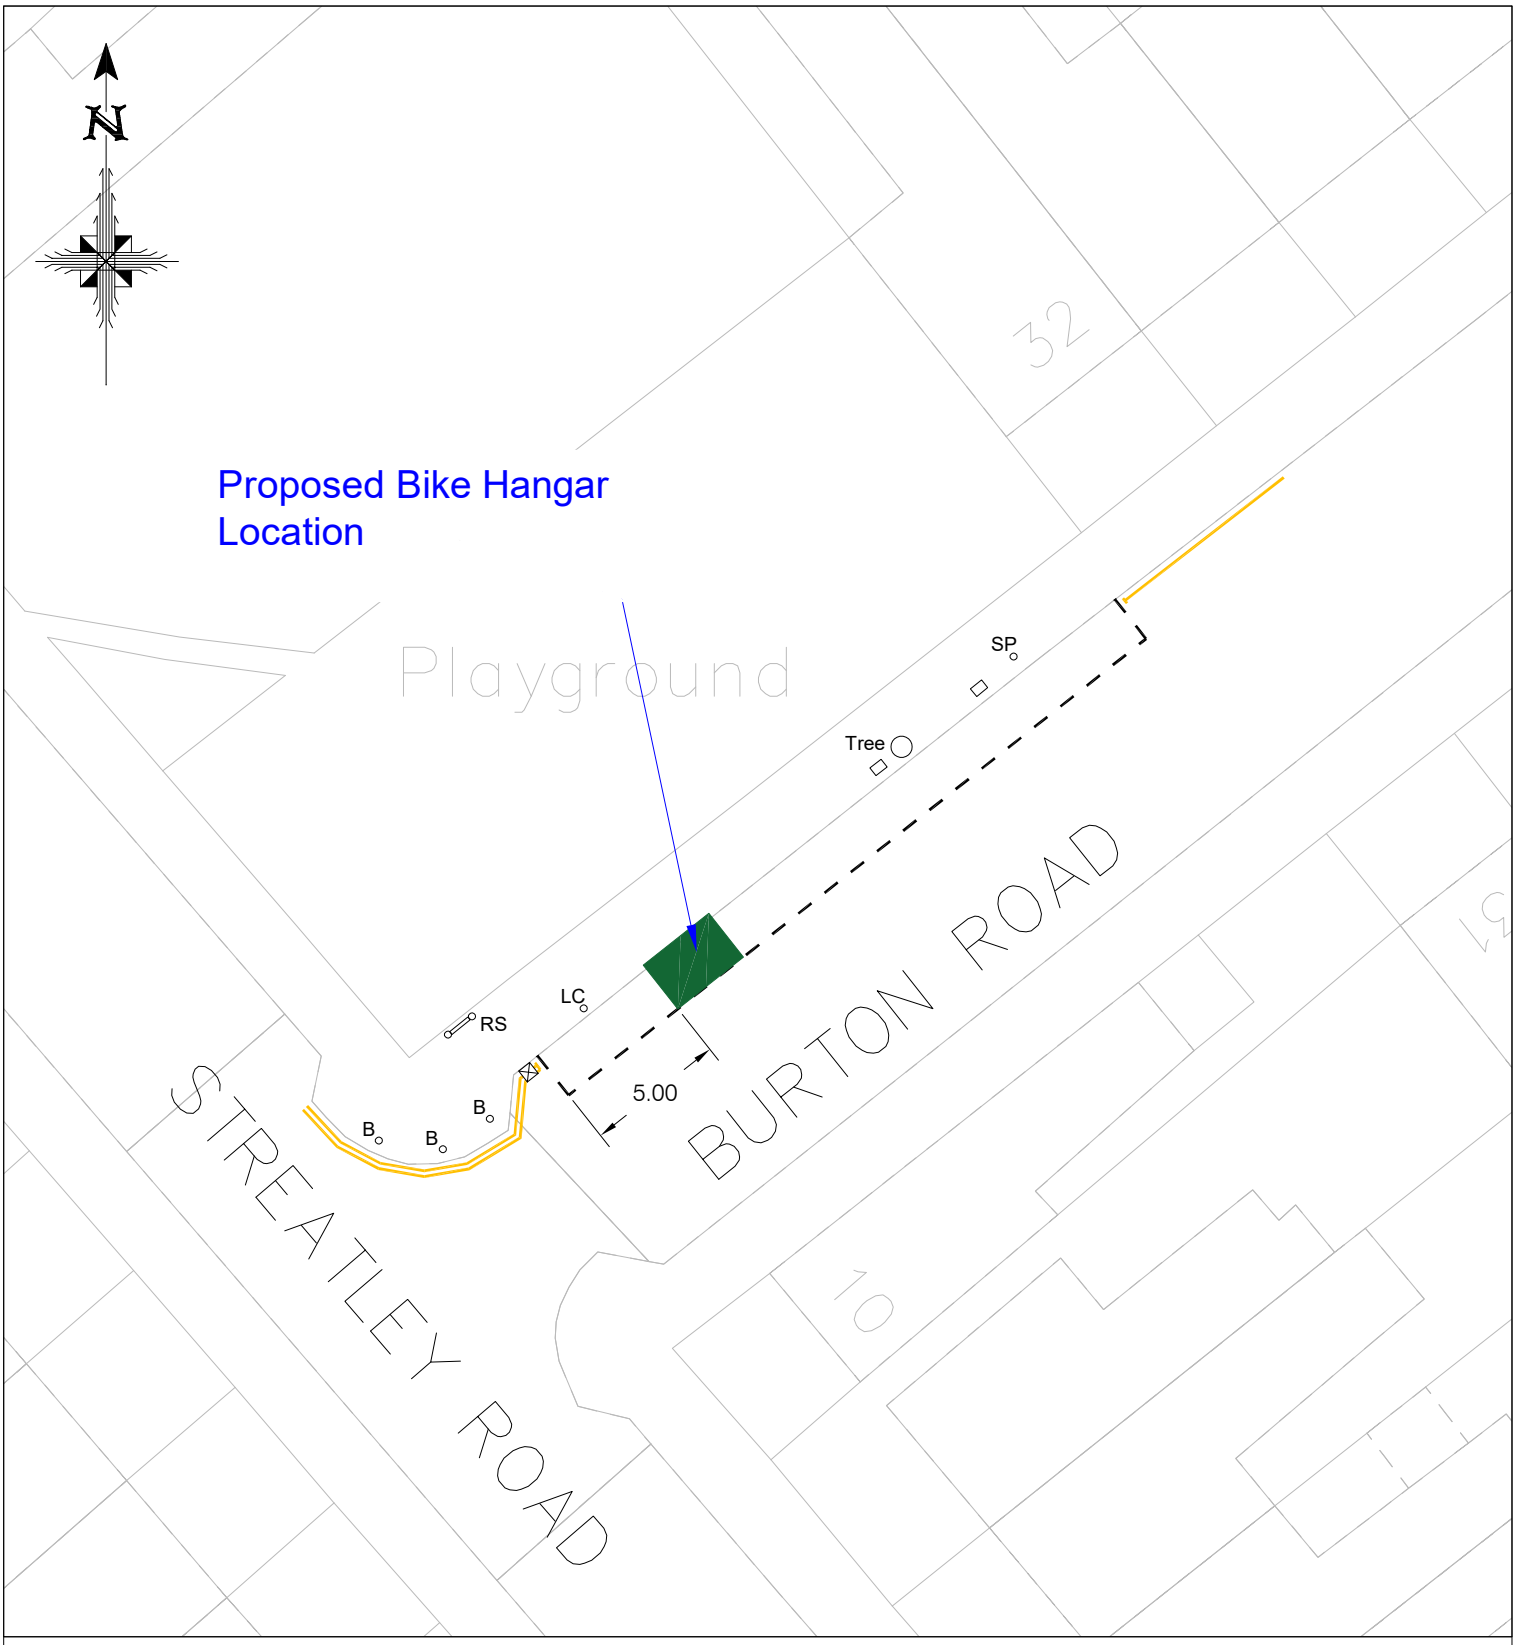


KEY

Proposed Bike Hangar Location 5m From End of Bays

Reproduced from Ordnance Survey mapping data with the permission of the Controller of Her Majesty's Stationery Office (c) Crown Copyright.
Unauthorised reproduction infringes Crown Copyright and may lead to prosecution or civil proceedings. London Borough of Brent, 100025260, 2008

Brent

| Rev | Revision Note | Date |
|---|---|---|
| – | | |

Job Title

Bike Hangar 91
Burton Road, NW6

Drawing Title

BH91 Feb 2022
Burton Road Batch 5 Part 5

| | | |
|---|---|---|
| Scale NTS | A4 | Designed IT |
| | | Drawn IT |
| Date created 25/02/2022 | | Checked PA |
| | | Approved PA |
| Drawing No. 001 | | Rev. A |
| CAD Ref. BH2022 Batch 5 Part 5 | | |