Parking Provision on Church Road		
Type	**Existing**	**Proposed**
Pay & Display	15	13
Loading Bay	None	3
Shared use Bay (P&D and Resident Permit Bay)	23	21
Disabled Bay	None	1
Total	**38**	**38**

(P&D) = Pay & Display Bay

Example of Inset Parking Bay

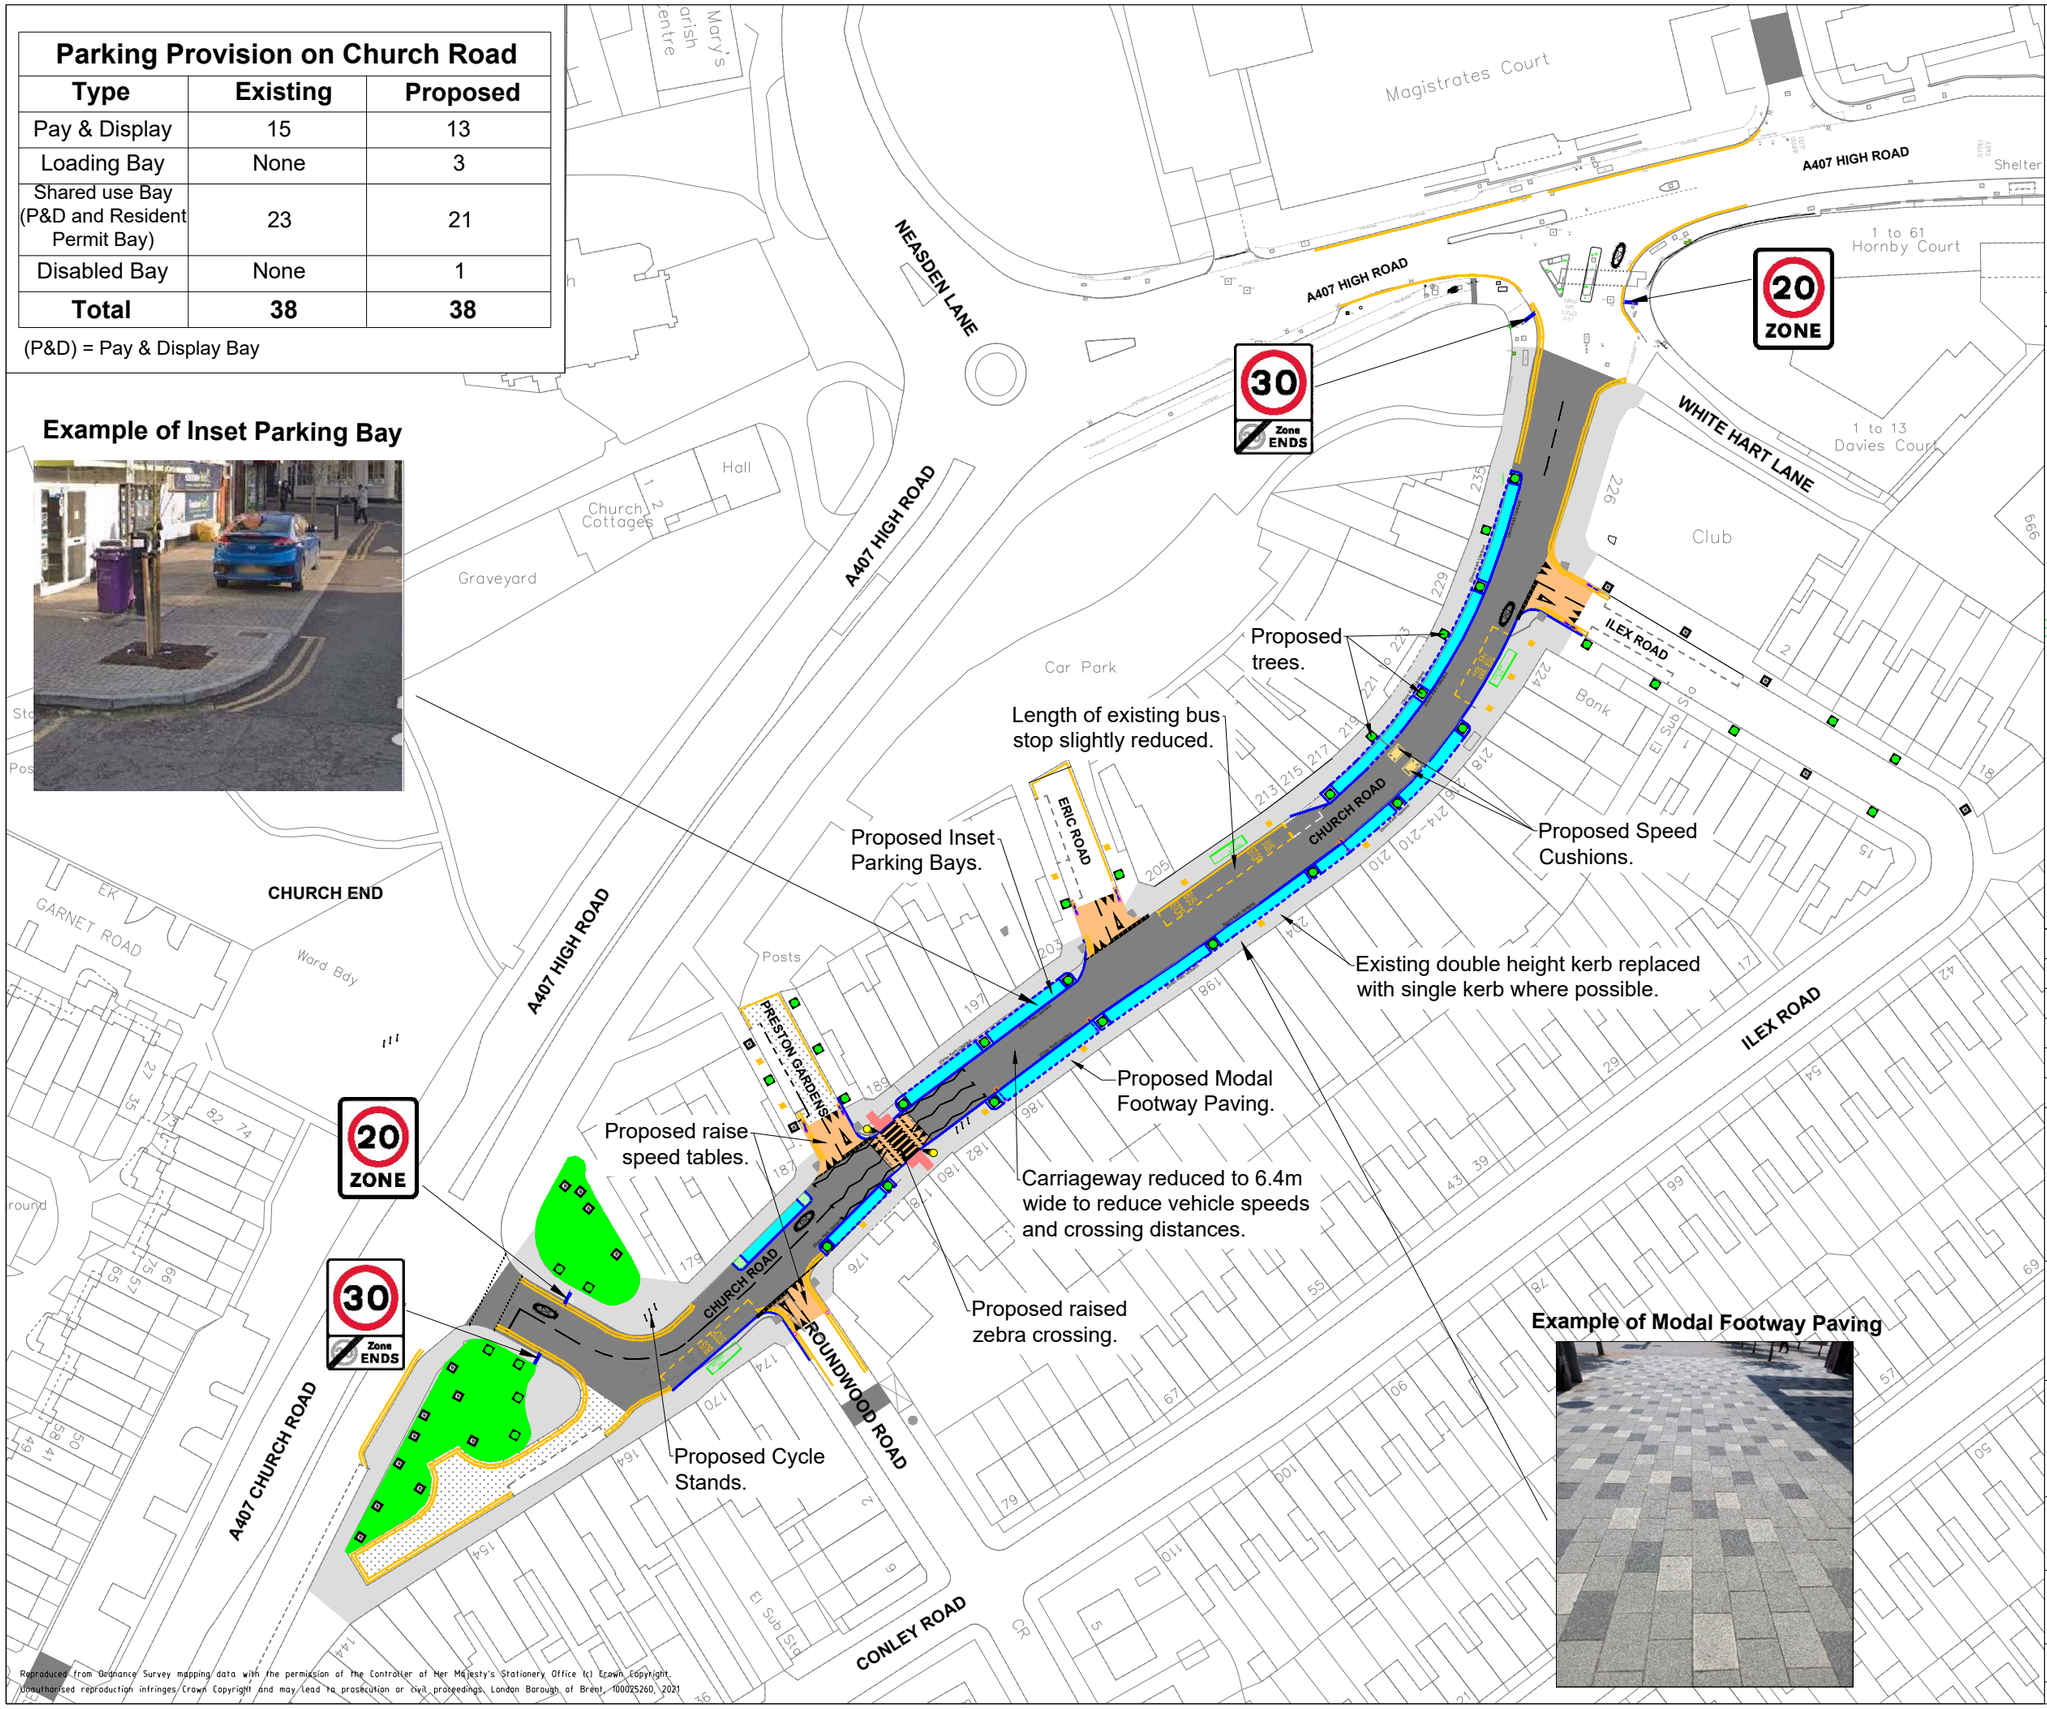

Reproduced from Ordnance Survey mapping data with the permission of the Controller of Her Majesty's Stationery Office (c) Crown Copyright. Unauthorised reproduction infringes Crown Copyright and may lead to prosecution or civil proceedings. London Borough of Brent 100025260 2021

Example of Modal Footway Paving

Brent

Notes

Key:

	Proposed Road Marking
	Proposed Kerb
	Proposed Dropped Kerb
	Proposed Zebrite Belisha Beacon
	Proposed Carriageway Keybloc Paving
	Proposed Modal Footway Paving
	Proposed Raised Speed Table
	Proposed Inset Parking Bay
	Proposed Concrete Cube Seating
	Proposed Carriageway Resurfacing
	Proposed Cycle friendly Gully
	Proposed Red Blister Tactile Paving
	Proposed Speed Cushion
	Proposed Tree
	Proposed Double Yellow Lines Marking
	Existing Planting
	Existing Tree
	Existing Kerb
	Existing Gully

Rev	Revision Note	Date
–		

London Borough of Brent
Highways and Infrastructure Service
Brent Civic Centre, Engineers Way,
Wembley, Middlesex. HA9 0FJ

Job Title

CHURCH END URBAN REALM SCHEME

Drawing Title

CONSULTATION DRAWING

Scale 1:1000	**A3**	**Designed** SS
		Drawn SS
Date created 09/09/2021		**Checked** AS
		Approved JD
Drawing No. 001		**Rev.** 0

CAD Ref. S:\0 Transportation InfoStore Pilot\7) Project Management Capital Schemes\Projects in progress\2021-22\Church End\Design ACAD