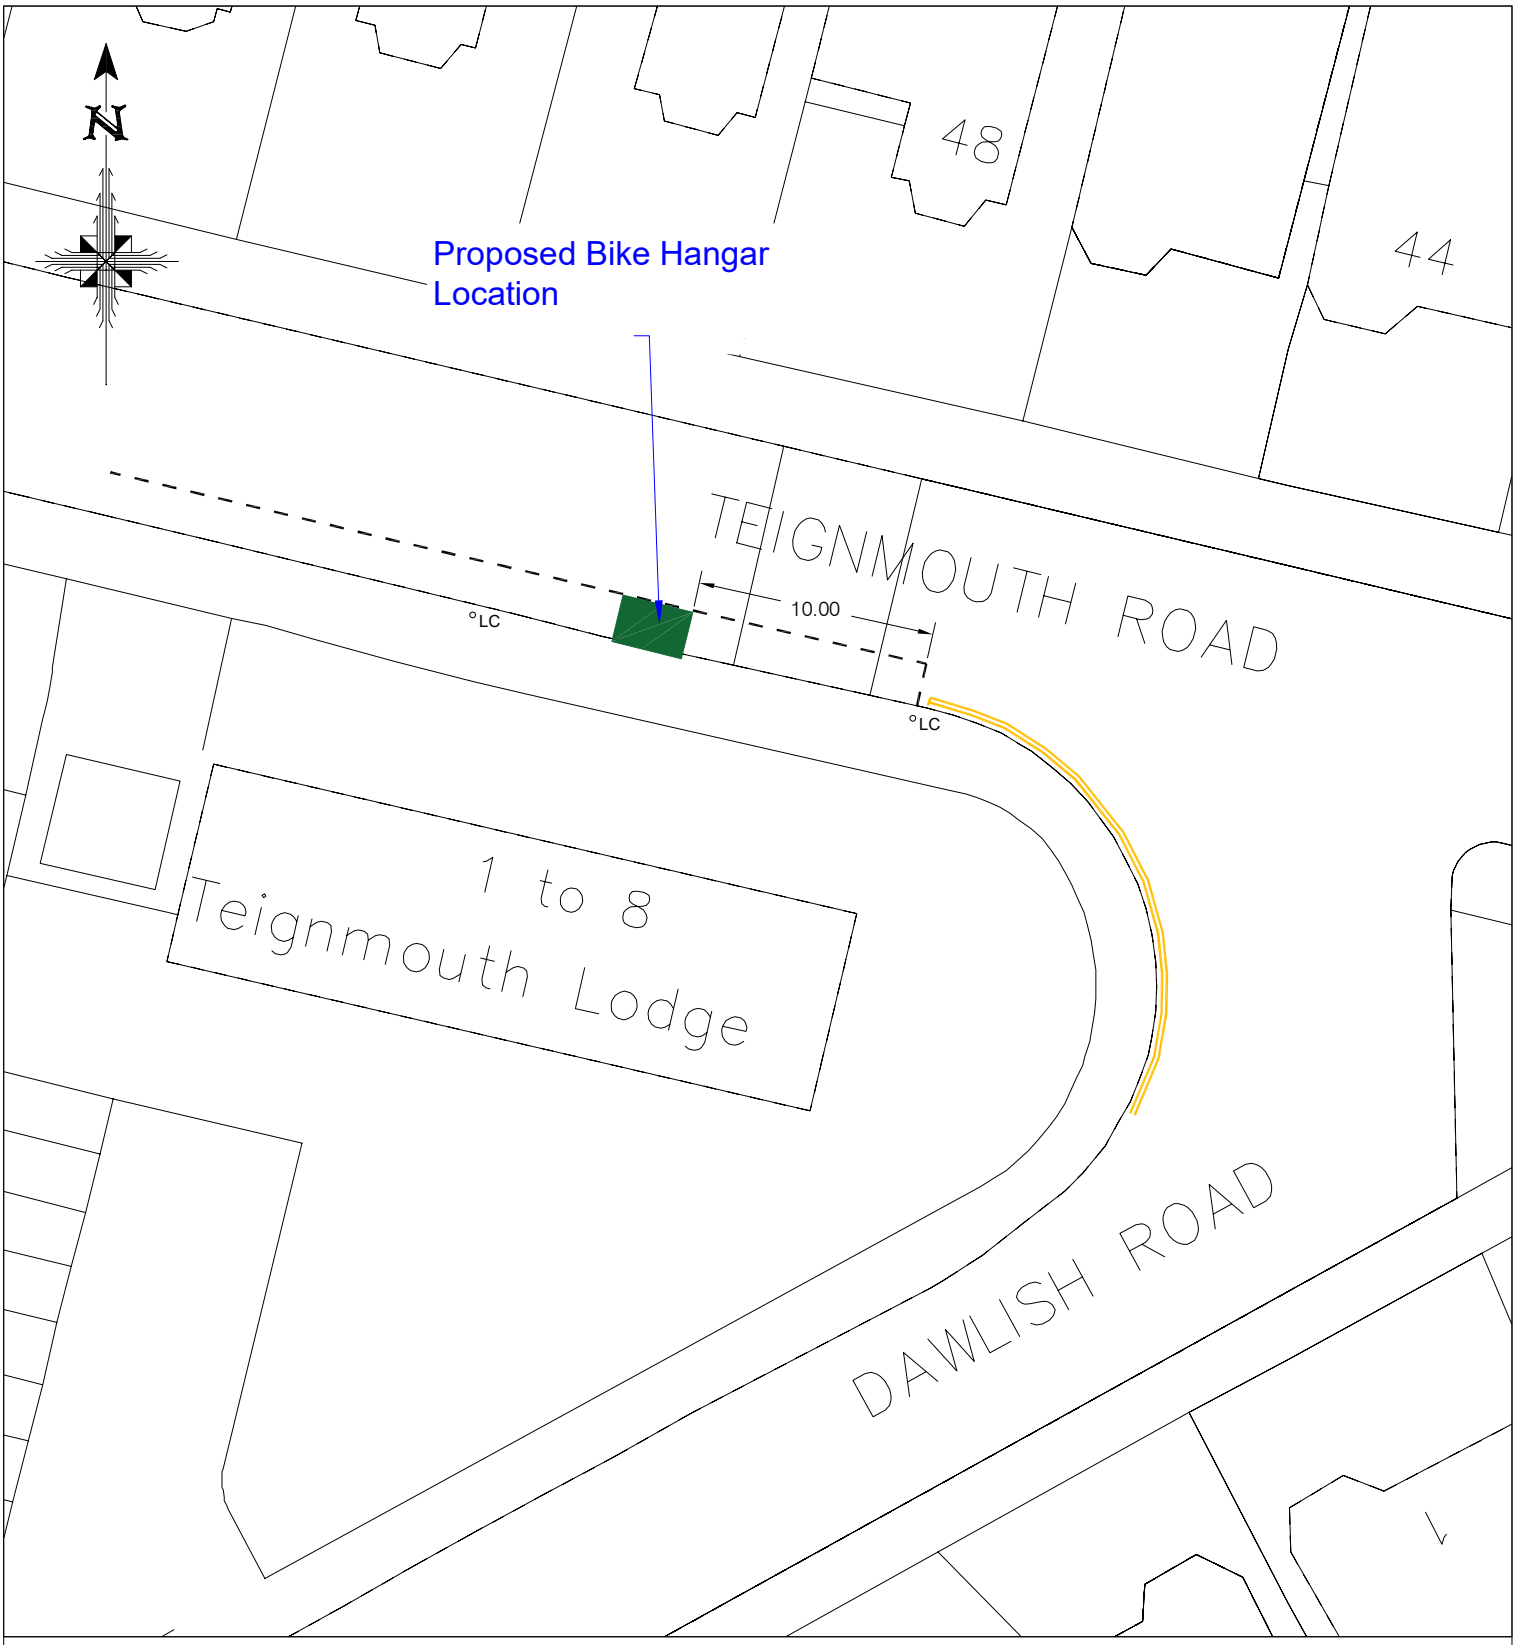

KEY

Proposed Bike Hangar Location 10m From End Of Bays

Reproduced from Ordnance Survey mapping data with the permission of the Controller of Her Majesty's Stationery Office (c) Crown Copyright.
Unauthorised reproduction infringes Crown Copyright and may lead to prosecution or civil proceedings. London Borough of Brent, 100025260, 2008

Brent

Rev	Revision Note	Date
–		

Job Title: Bike Hangar 61 Teignmouth Road, NW2

Drawing Title: BH61 Jan 2022 Teignmouth Road Batch 5 Part 1

Scale	NTS	A4	Designed IT
			Drawn IT
Date created	10/01/2022		Checked PA
			Approved PA
Drawing No.	009		Rev. A
CAD Ref.	BH2021 Batch 5 Part 1		