



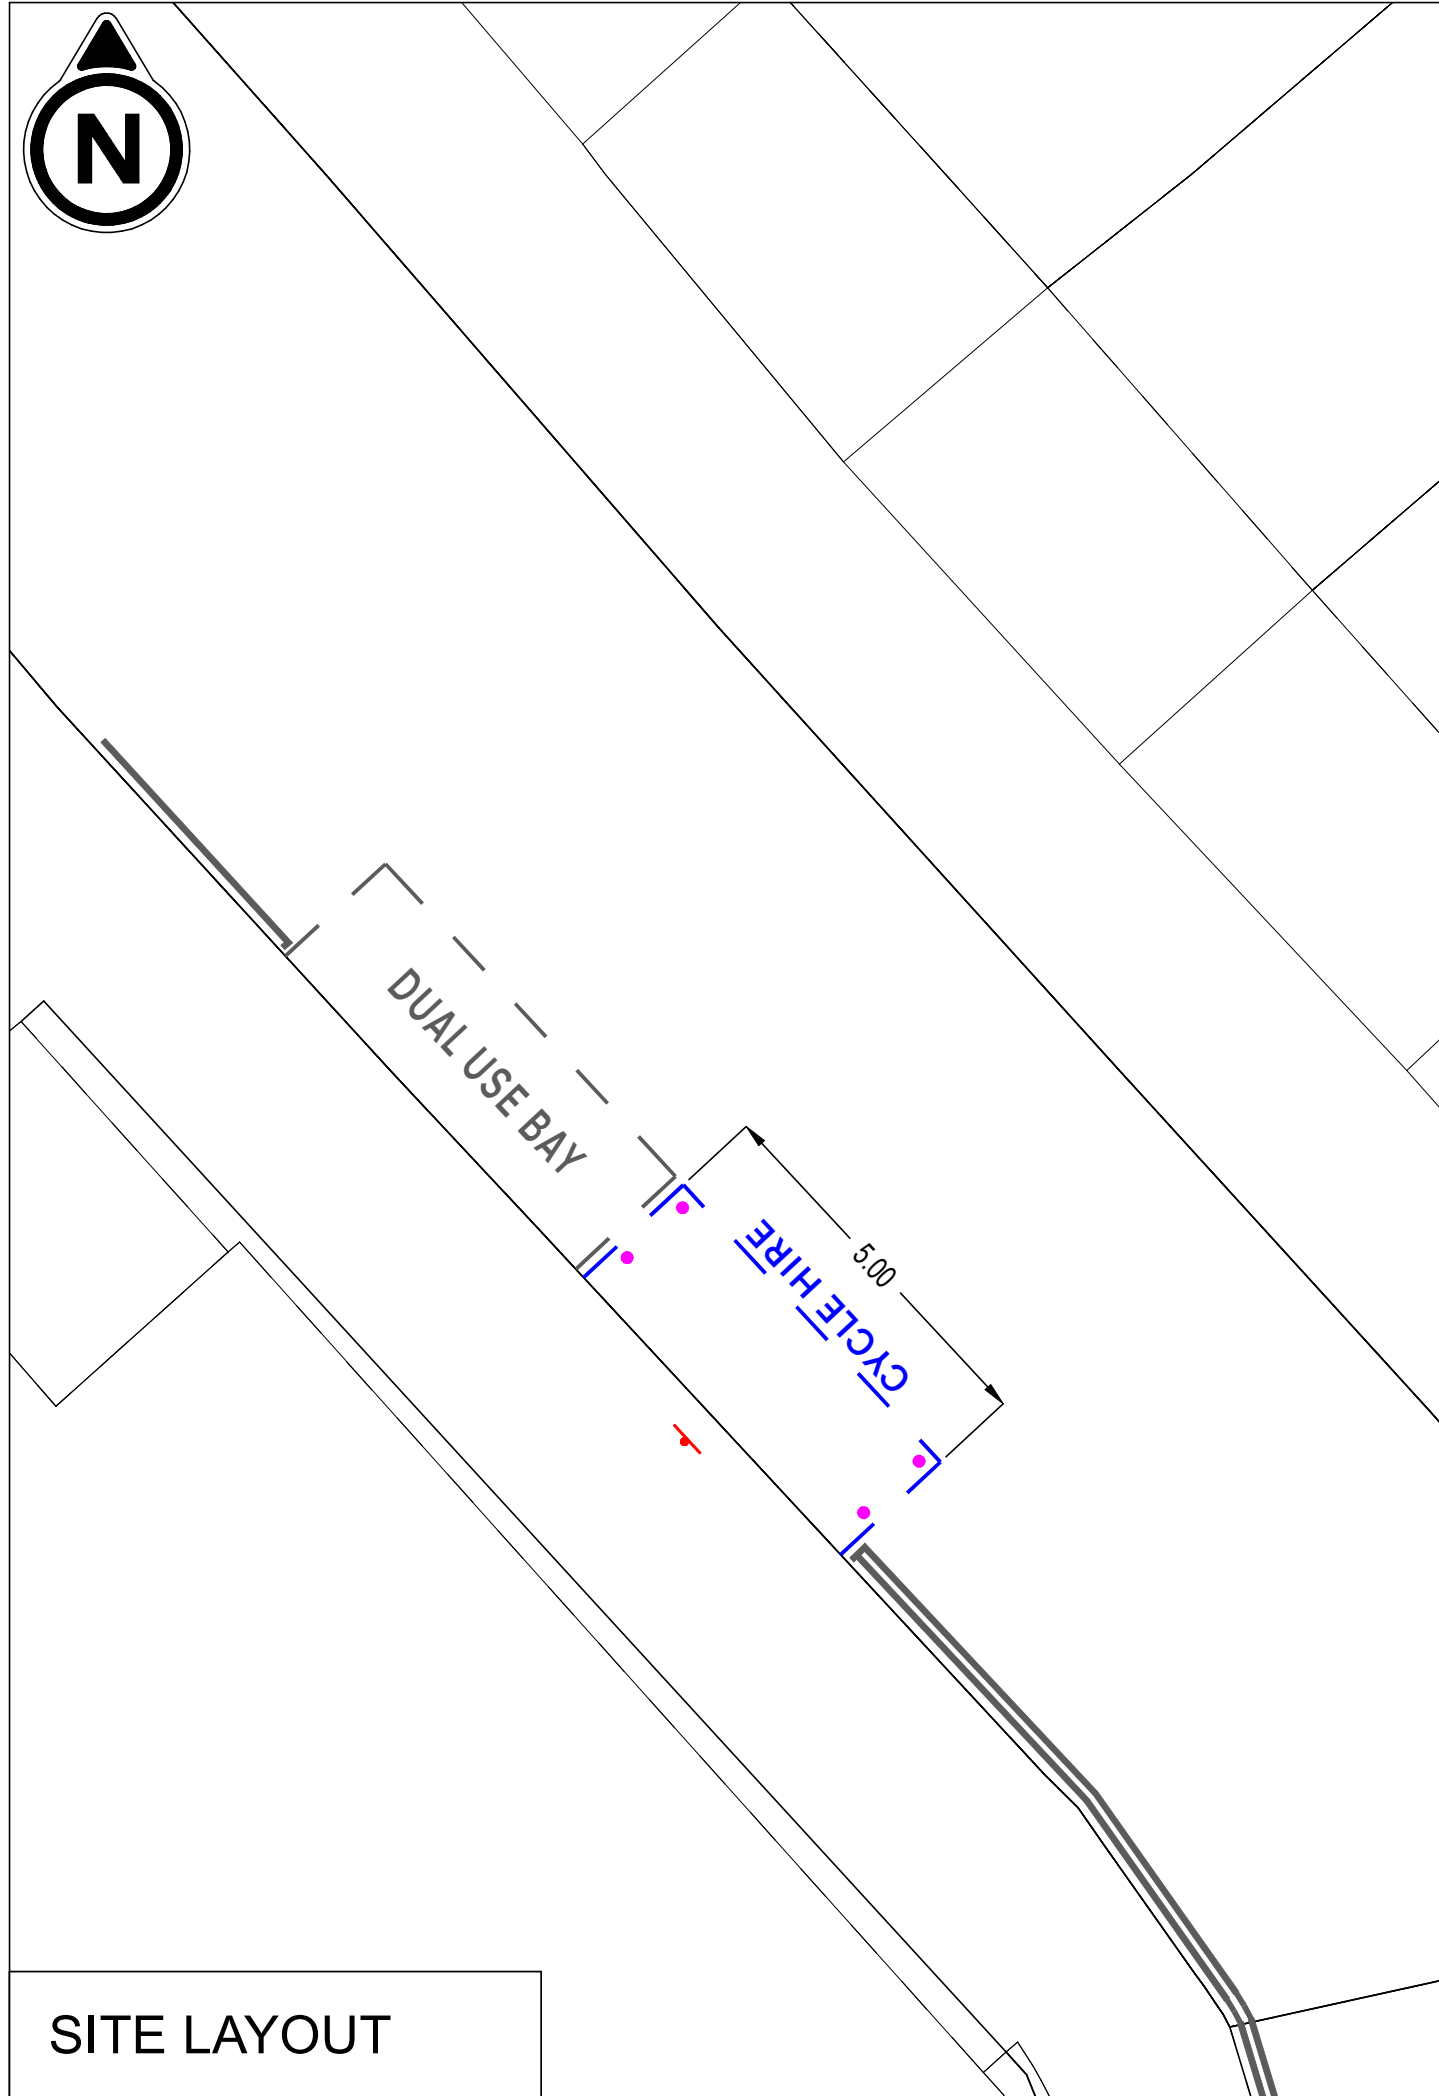

SITE LAYOUT

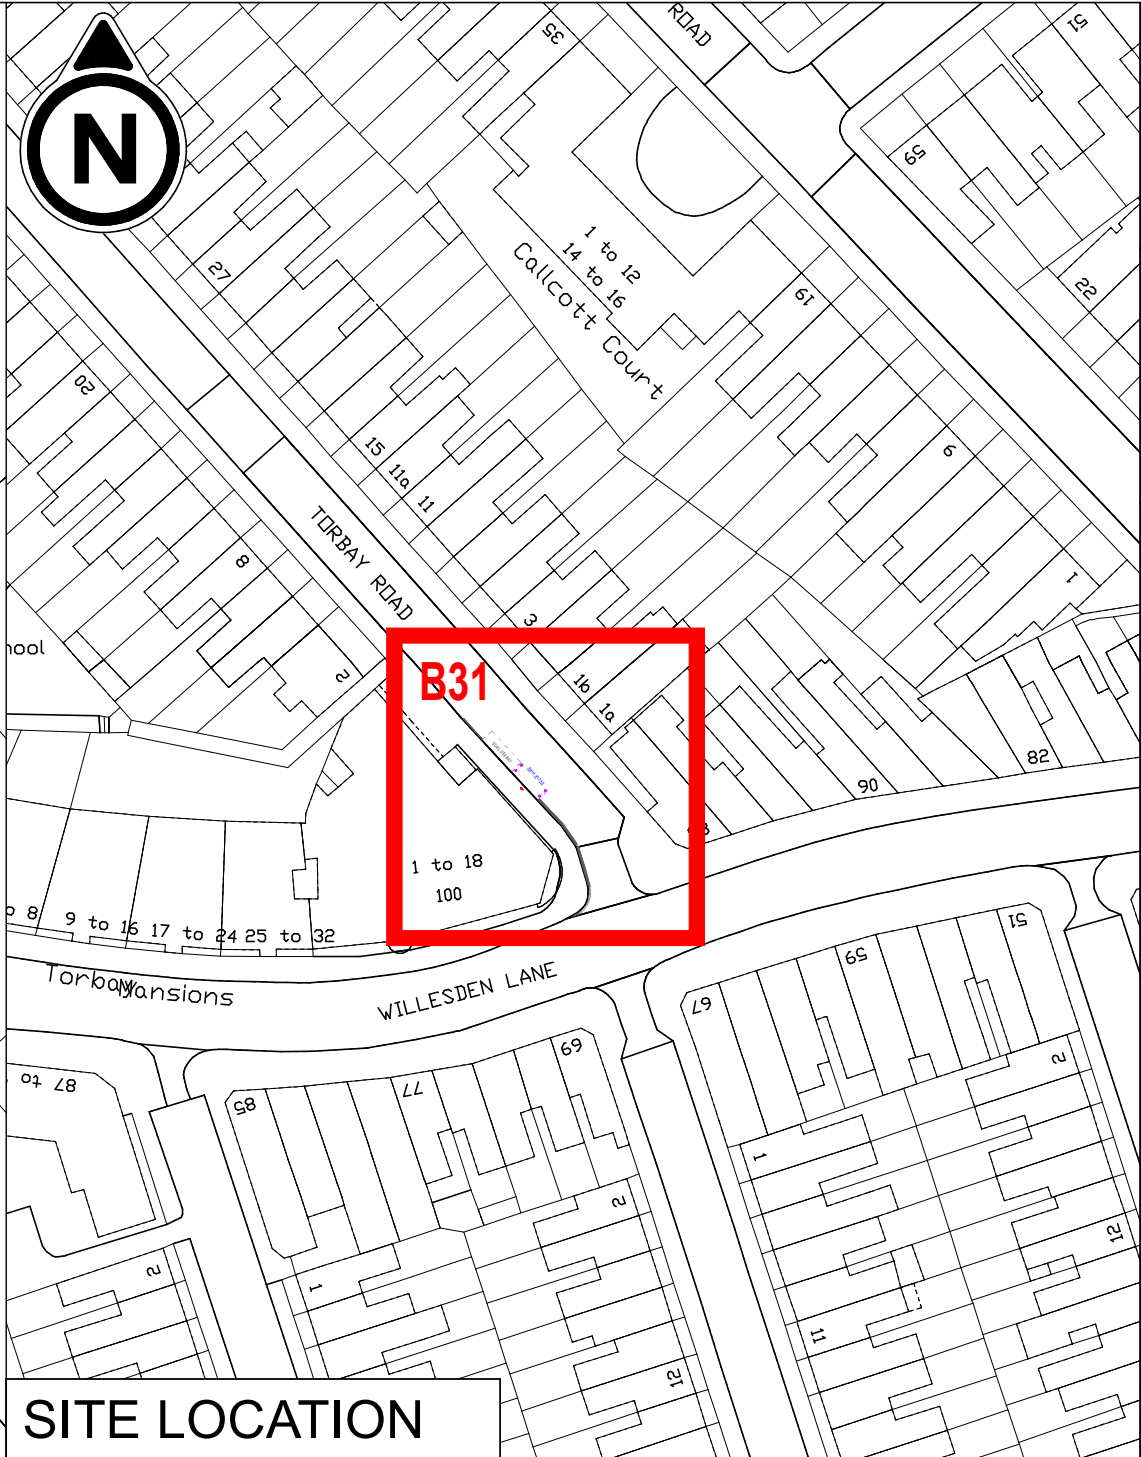

SITE LOCATION



| PURPOSE   |               | CONSULTATION                                                                          |            |
|---|---------------|---------------------------------------------------------------------------------------|------------|
|  <b>IMPORTANT HEALTH &amp; SAFETY INFORMATION</b>                                                                   |               |                                                                                       |            |
| Works on the public highway require authorisation by the highway authority.   |               |                                                                                       |            |
| Public highways contain buried and overhead utilities which should be located and identified before any works take place.                                                                              |               |                                                                                       |            |
| Working in the public highway is subject to live traffic and a safe system of work, including traffic management should be employed, including the protection of people walking, wheeling and cycling. |               |                                                                                       |            |
| DIGITAL MAPPING   |               |                                                                                       |            |
| Supplied by London Borough of Brent   |               |                                                                                       |            |
| NOTES   |               |                                                                                       |            |
| LOCATION PLAN SCALE 1:1000<br>DETAIL PLAN SCALE 1:100   |               |                                                                                       |            |
|  MICRO-MOBILITY BAY LOCATION                                                                                        |               |                                                                                       |            |
|  CYCLE PARKING BAY PROPOSED LAYOUT                                                                                  |               |                                                                                       |            |
|  CYCLE PARKING BAY TRAFFIC SIGN                                                                                     |               |                                                                                       |            |
|  CYCLE PARKING BAY PROTECTION BOLLARD                                                                               |               |                                                                                       |            |
|  RETAINED BAY (VARIOUS TYPES)                                                                                       |               |                                                                                       |            |
| <b>Street Location</b>   |               | Torbay Road                                                                           |            |
| <b>Location</b>   |               | Side of 100 Willesden Lane                                                            |            |
| <b>Coordinates</b>   |               | 524737N, 183984E                                                                      |            |
| <b>Position</b>   |               | Carriageway                                                                           |            |
| <b>Length</b>   |               | 5 metres                                                                              |            |
| <b>Capacity</b>   |               | 8 cycles                                                                              |            |
| Proposed cycle hire bay replaces a section of dual use car parking bay.   |               |                                                                                       |            |
| © City Infinity   |               |                                                                                       |            |
| P01   | INITIAL ISSUE | 07/02/2025                                                                            |            |
| REVISION   | AMENDMENT     | DATE                                                                                  |            |
| CLIENT   |               |                                                                                       |            |
|   |               |                                                                                       |            |
| JOB TITLE   |               |                                                                                       |            |
| BRENT MICROMOBILITY PARKING BAYS<br>PUBLIC CYCLE HIRE BAYS   |               |                                                                                       |            |
| DRAWING TITLE   |               |                                                                                       |            |
| SITE B31 - TORBAY ROAD<br>FOR QUEEN'S PARK   |               |                                                                                       |            |
| DRAWN BY   | CHECKED BY    | SCALE (AT A3)                                                                         | DATE       |
| MLP   | MLP           | AS NOTES                                                                              | 07/02/2025 |
| DRAWING No   |               |                                                                                       | REVISION   |
| 040-CIX-01-XX-DR-C-B031   |               |                                                                                       | P01        |
|   |               |  |            |
| mpsmartertravel.co.uk   |               | cityinfinity.co.uk                                                                    |            |
| info@mpsmartertravel.co.uk   |               | contact@cityinfinity.co.uk                                                            |            |
| 0207 960 2553   |               | 0772 412 4516                                                                         |            |