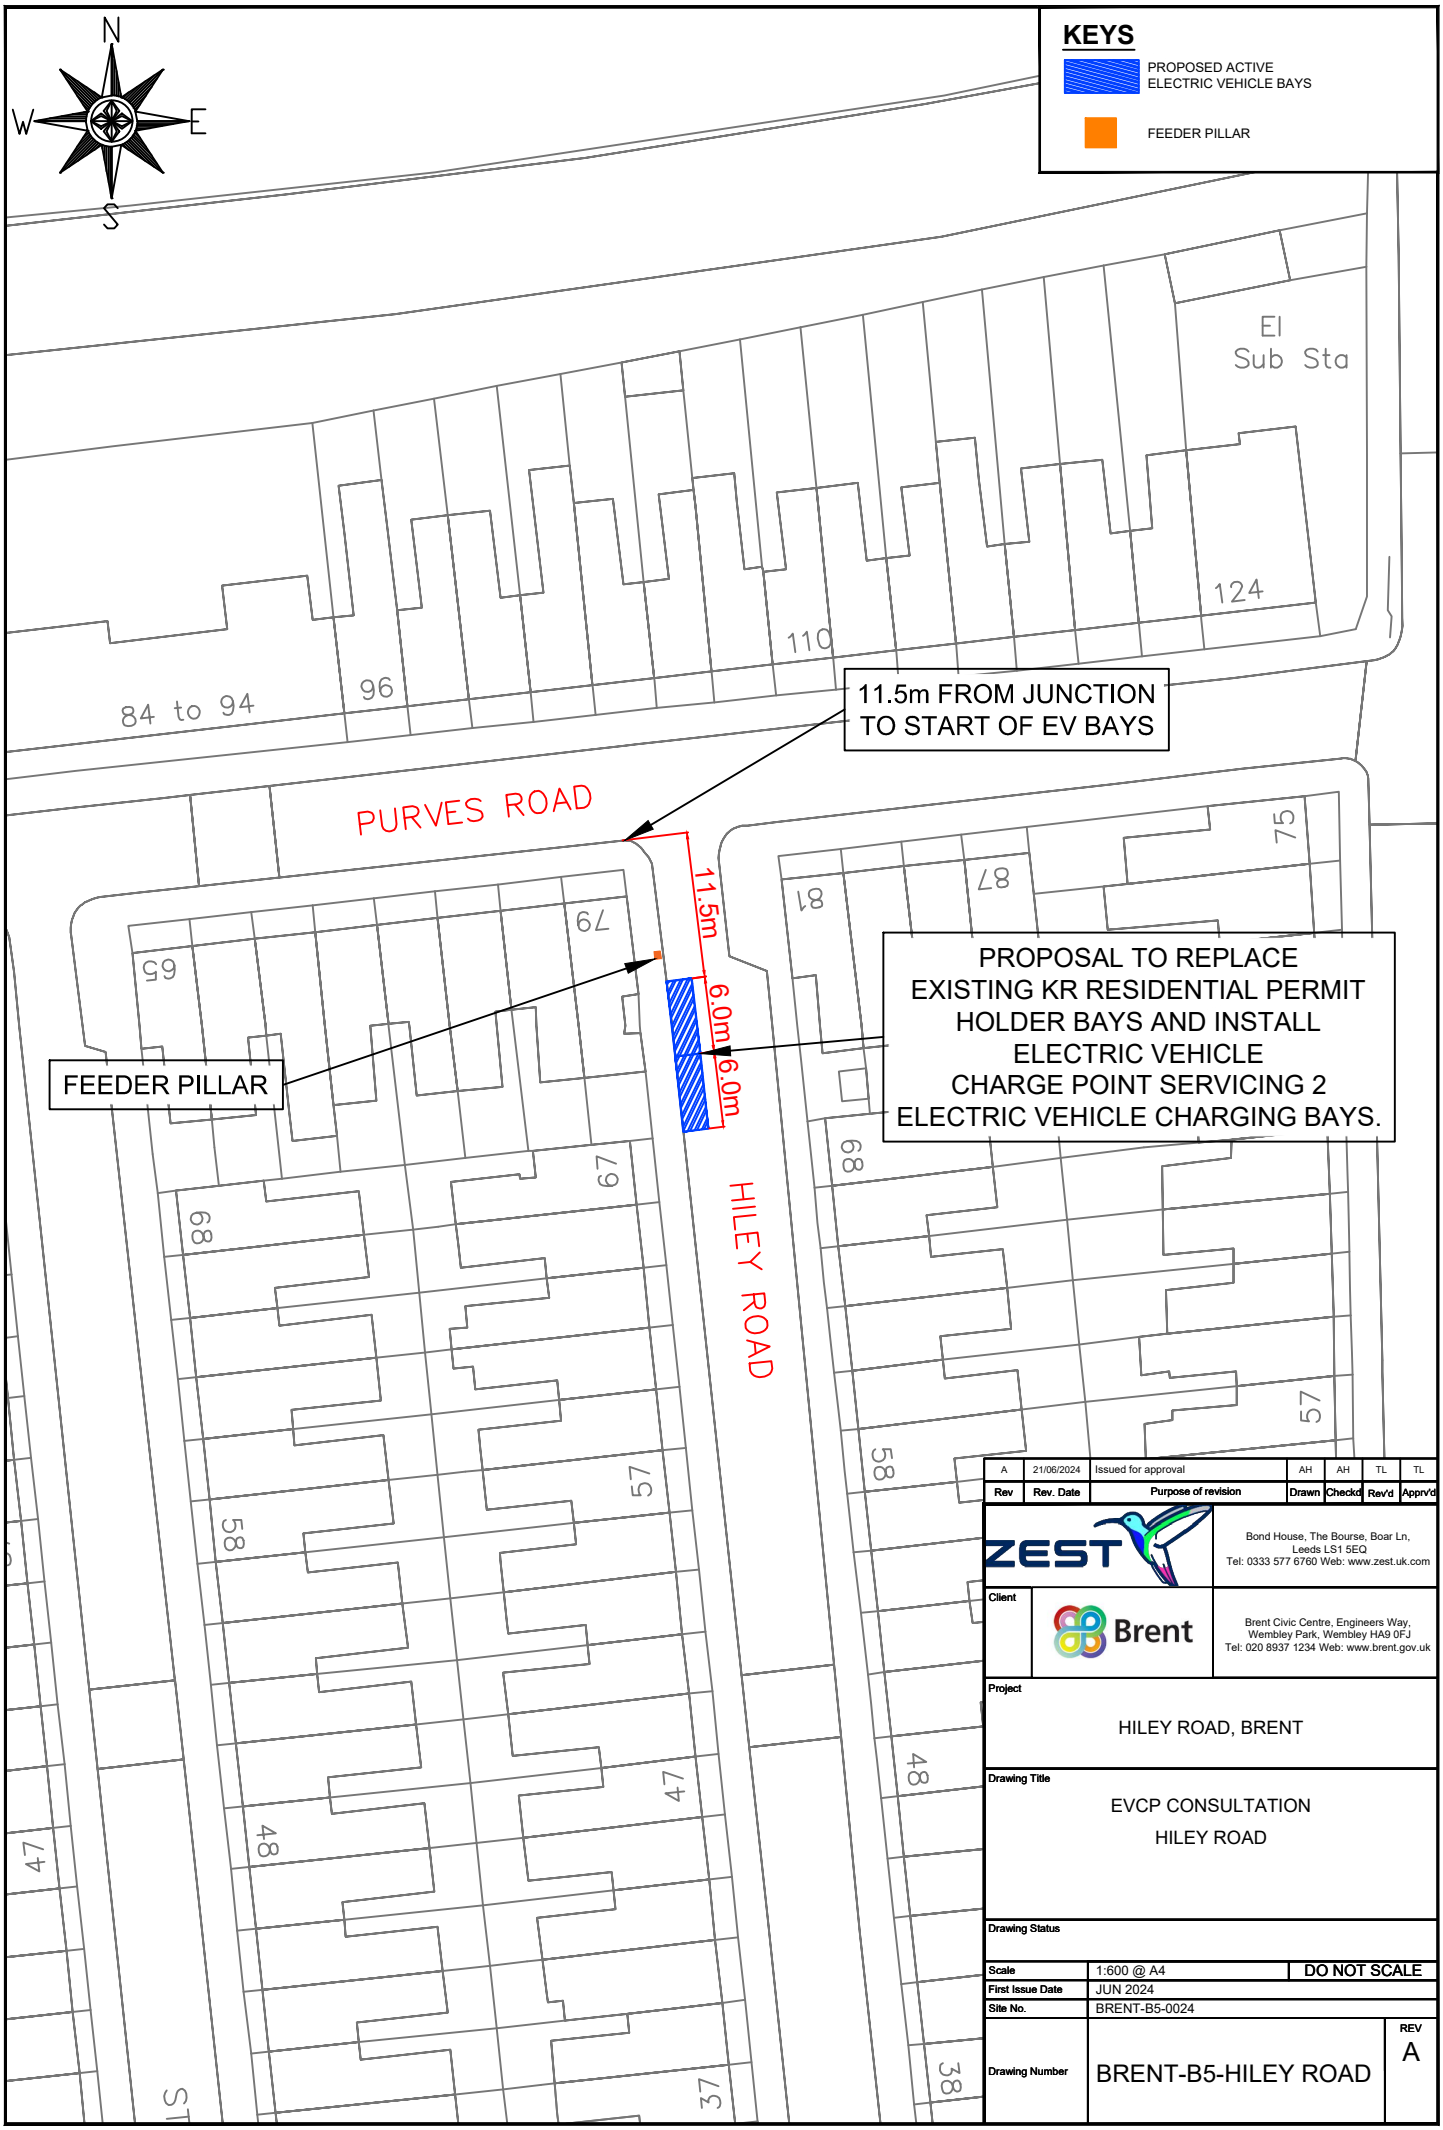

Rev	Rev. Date	Purpose of revision	Drawn	Checkd	Rev'd	Apprv'd
A	21/06/2024	Issued for approval	AH	AH	TL	TL

ZEST
Bond House, The Bourse, Boar Ln, Leeds LS1 5EQ
Tel: 0333 577 6760 Web: www.zest.uk.com

Client: Brent
Brent Civic Centre, Engineers Way, Wembley Park, Wembley HA9 0FJ
Tel: 020 8937 1234 Web: www.brent.gov.uk

Project: HILEY ROAD, BRENT

Drawing Title: EVCP CONSULTATION HILEY ROAD

Drawing Status:

Scale	1:600 @ A4	DO NOT SCALE
First Issue Date	JUN 2024	
Site No.	BRENT-B5-0024	
Drawing Number	BRENT-B5-HILEY ROAD	REV A