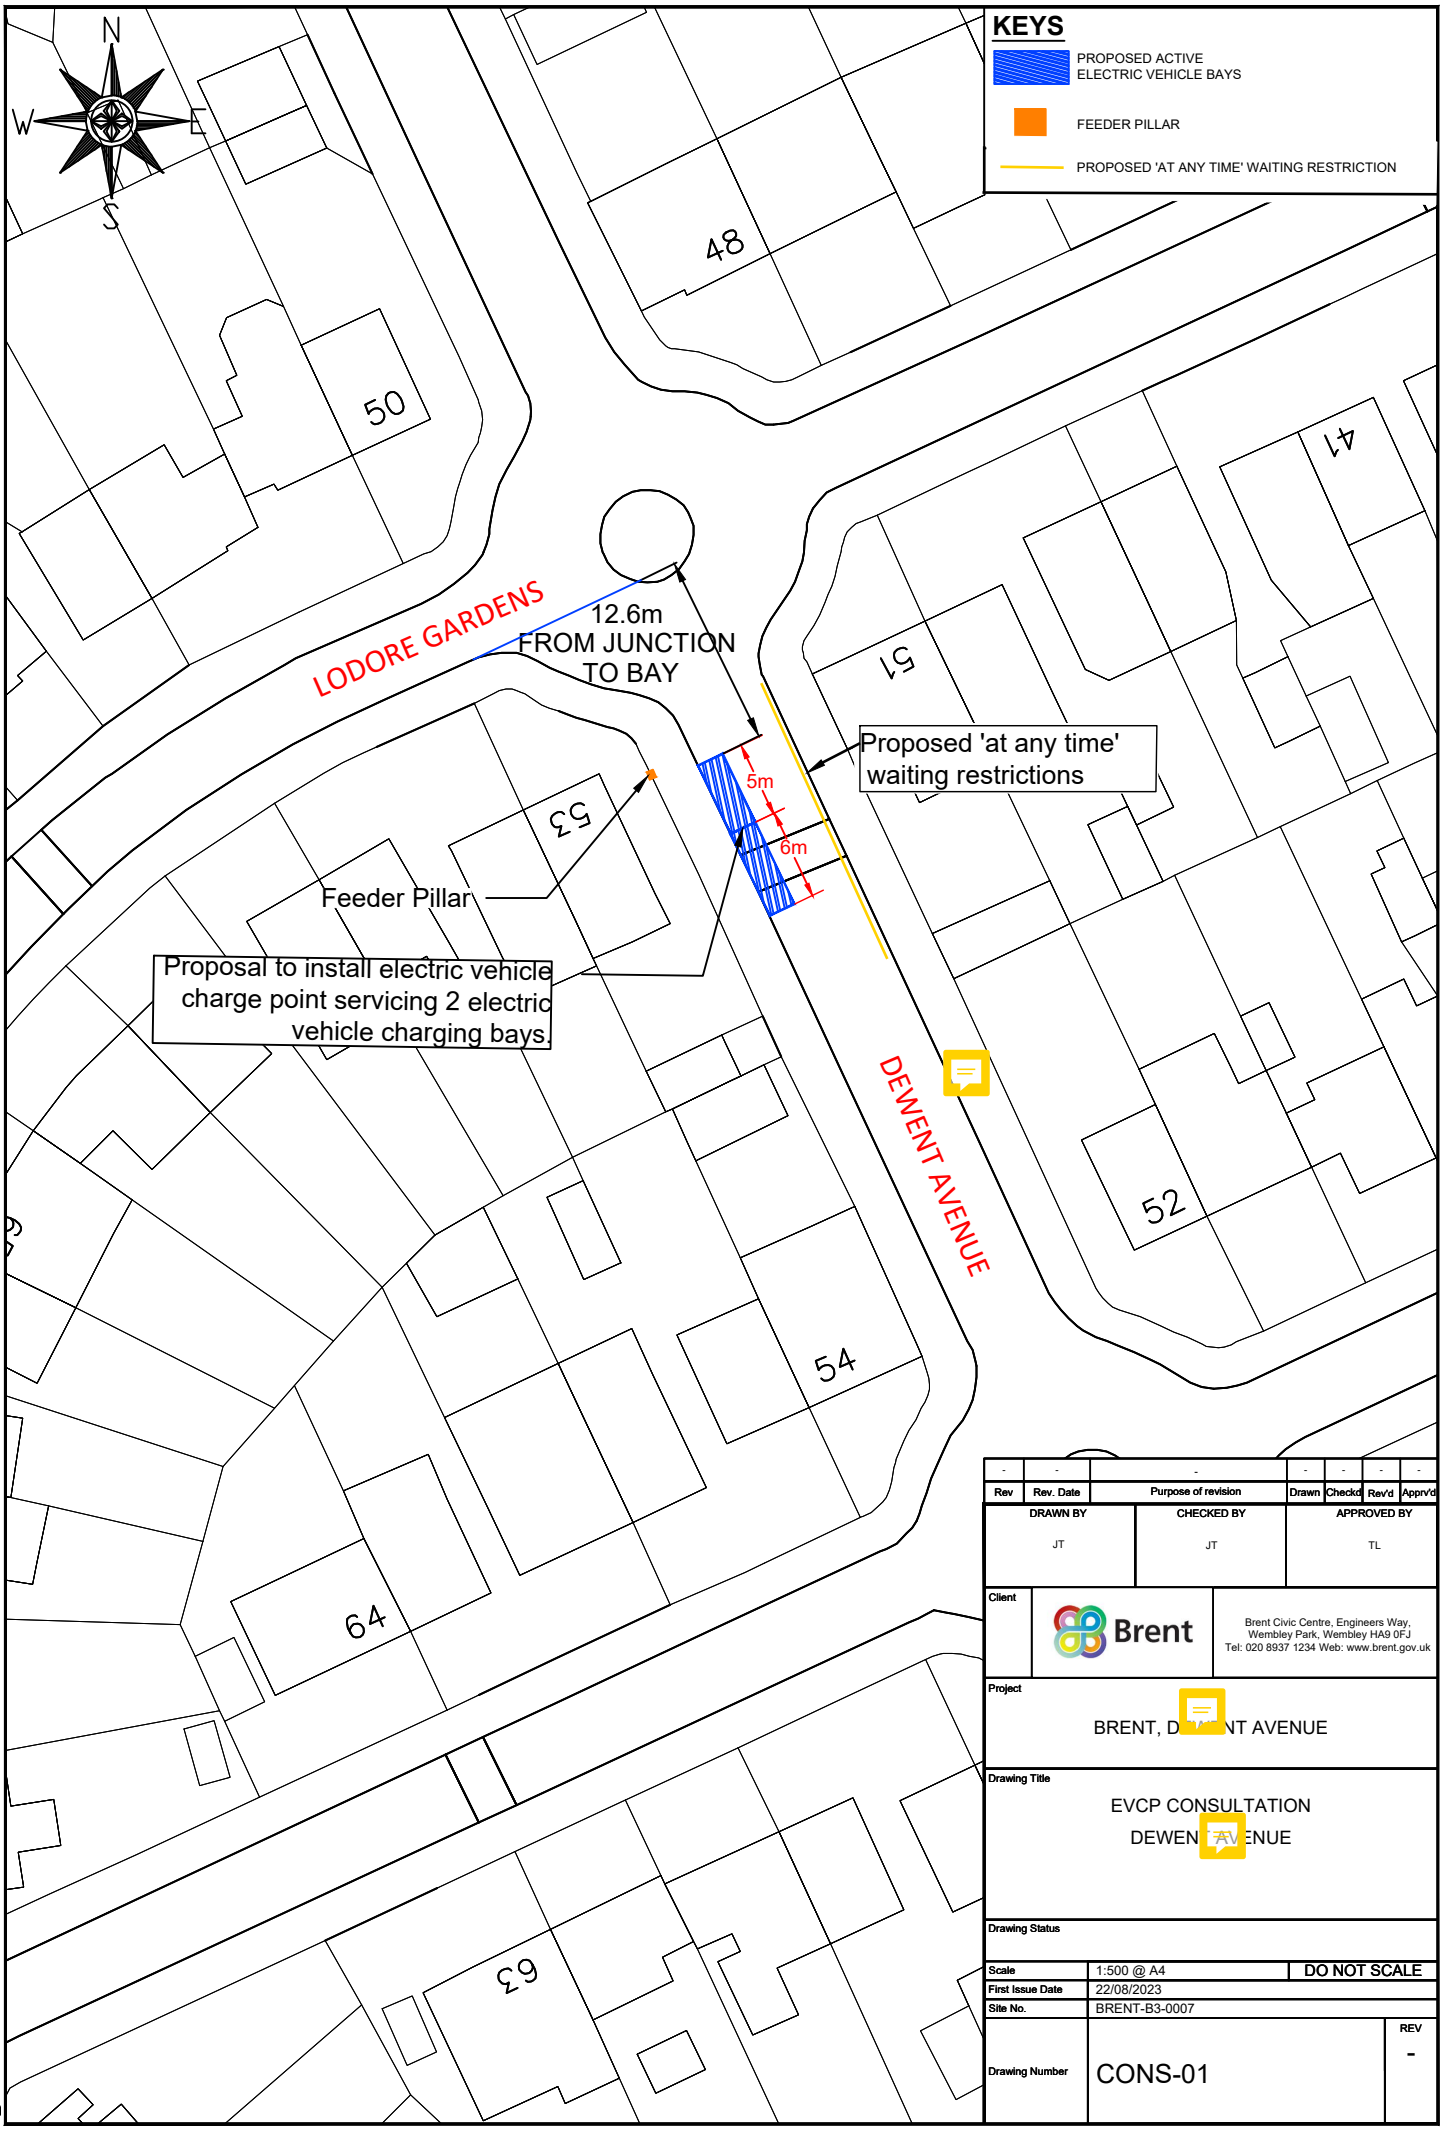

Rev	Rev. Date	Purpose of revision	Drawn	Checkd	Rev'd	Apprv'd
-	-	-	-	-	-	-

DRAWN BY	CHECKED BY	APPROVED BY
JT	JT	TL

Client

Brent

Brent Civic Centre, Engineers Way, Wembley Park, Wembley HA9 0FJ
Tel: 020 8937 1234 Web: www.brent.gov.uk

Project

BRENT, DEWENT AVENUE

Drawing Title

EVCP CONSULTATION
DEWENT AVENUE

Drawing Status

Scale	1:500 @ A4	DO NOT SCALE
First Issue Date	22/08/2023	
Site No.	BRENT-B3-0007	
Drawing Number	CONS-01	REV -