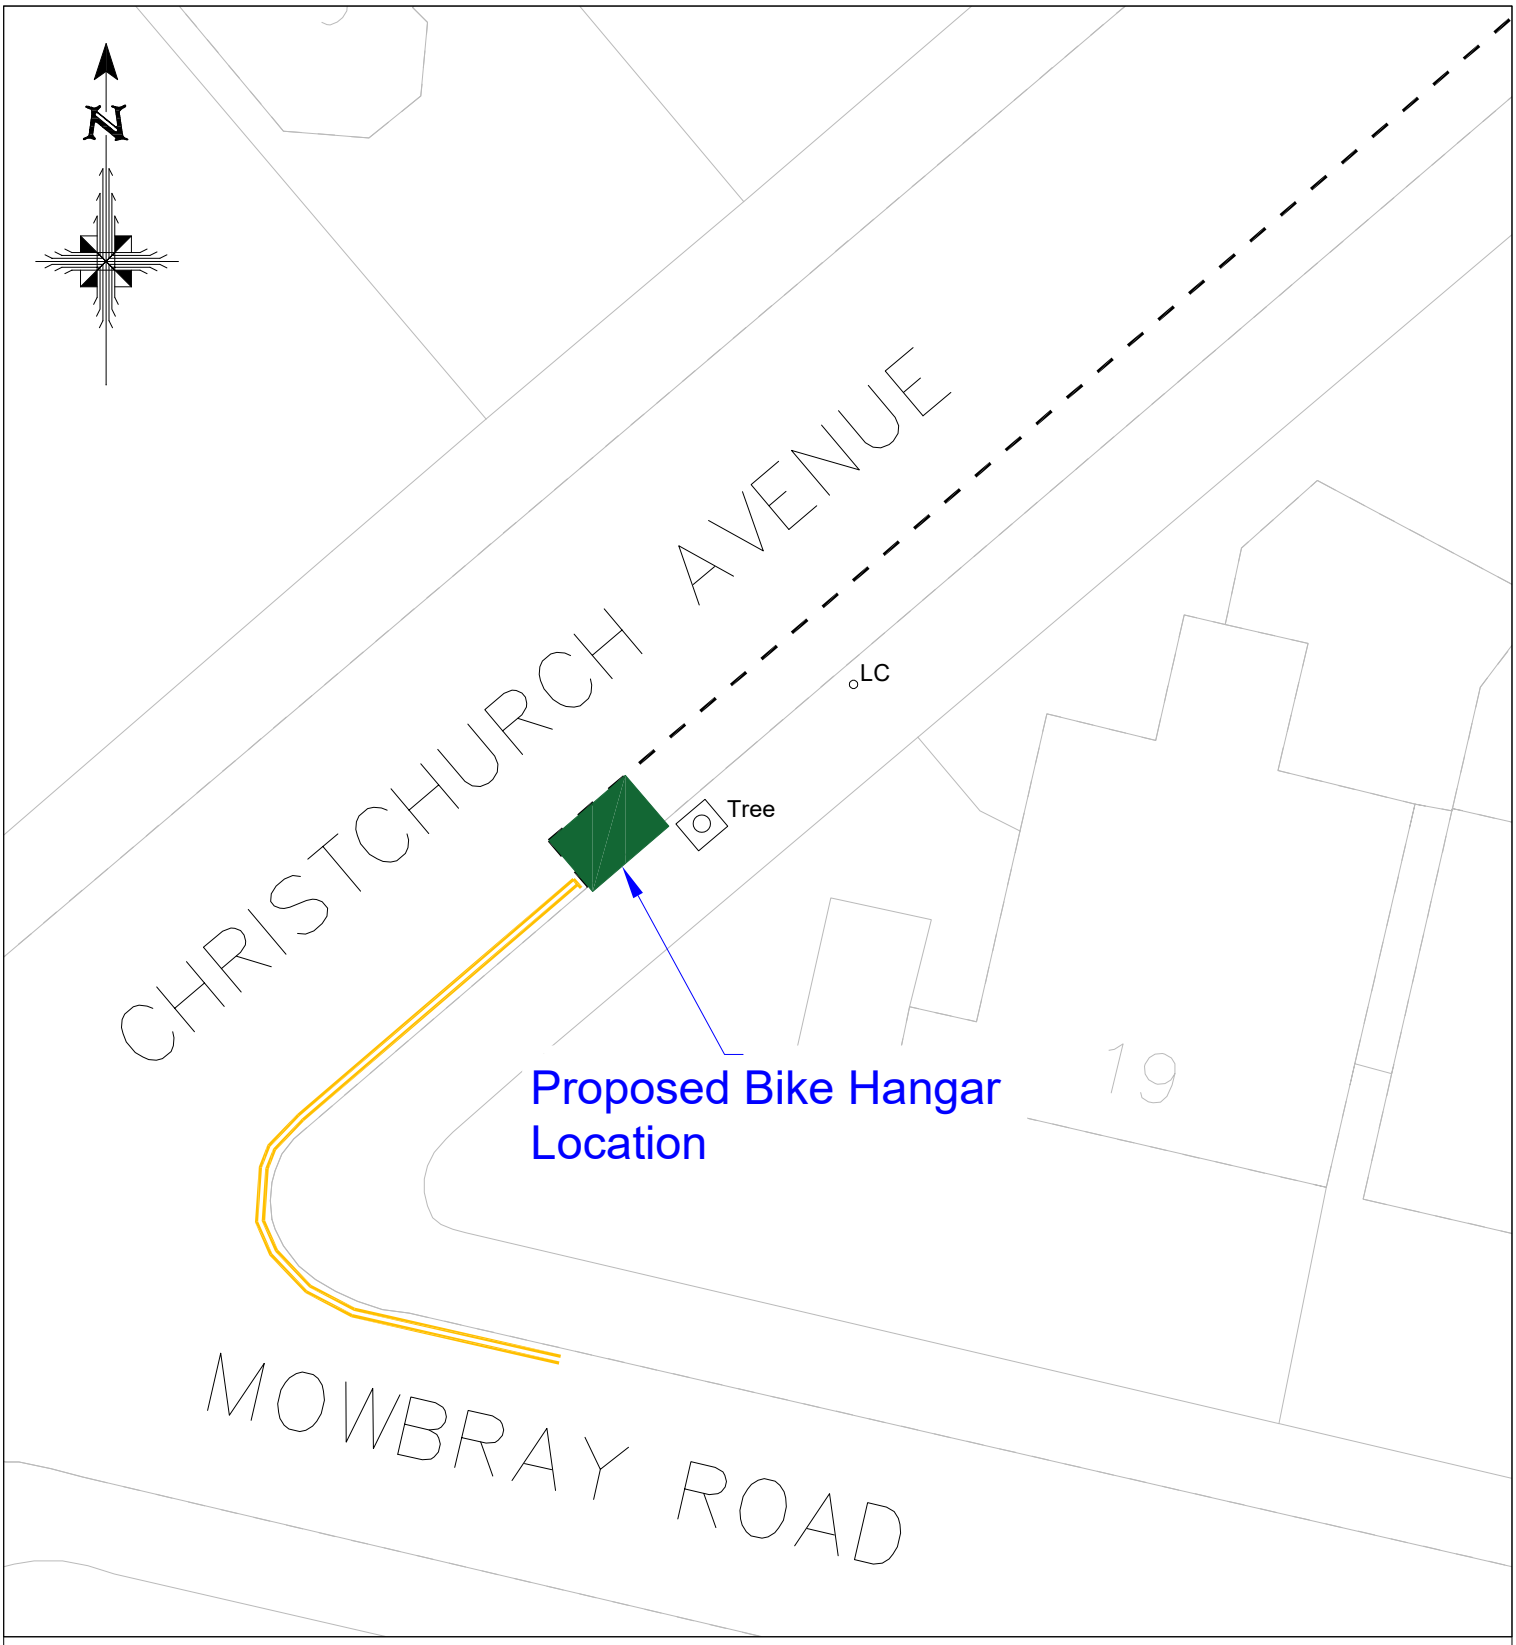

KEY

Proposed Bike Hangar Location On Last Parking Space

Reproduced from Ordnance Survey mapping data with the permission of the Controller of Her Majesty's Stationery Office (c) Crown Copyright.
Unauthorised reproduction infringes Crown Copyright and may lead to prosecution or civil proceedings. London Borough of Brent, 100025260, 2008

Brent

Rev	Revision Note	Date
–		

Job Title

Bike Hangar 78
Christchurch Avenue, NW6

Drawing Title

BH78 Feb 2022
Christchurch Avenue Batch 5 Part 3

Scale	NTS	A4	Designed IT
			Drawn IT
Date created	11/02/2022		Checked PA
			Approved PA
Drawing No.	008		Rev. A
CAD Ref.	BH2022 Batch 5 Part 3		