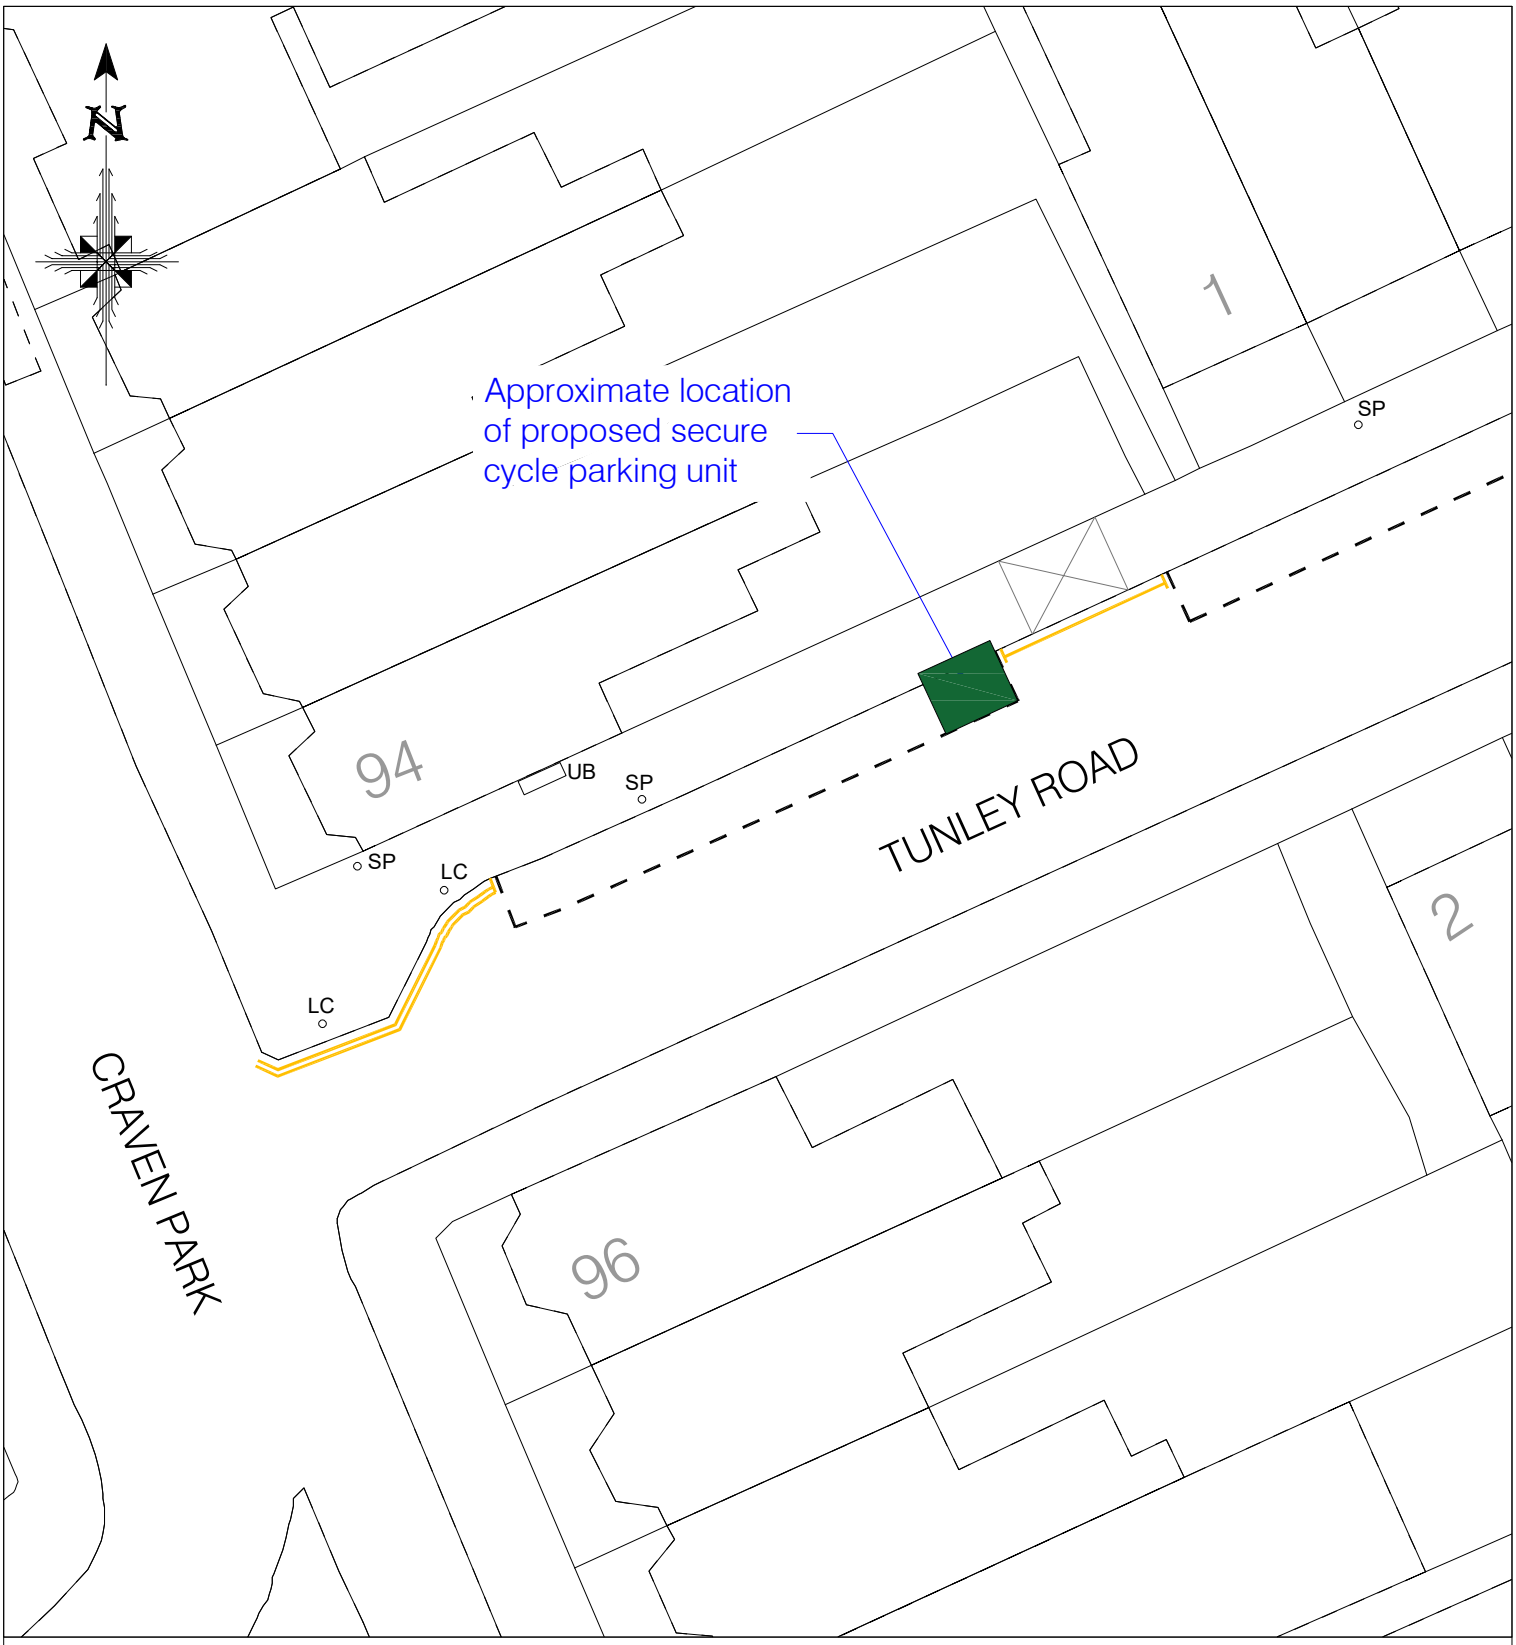

KEY

Indicative location of proposed secure cycle parking unit

Reproduced from Ordnance Survey mapping data with the permission of the Controller of Her Majesty's Stationery Office (c) Crown Copyright.
Unauthorised reproduction infringes Crown Copyright and may lead to prosecution or civil proceedings. London Borough of Brent, 100025260, 2026

Brent

Rev	Revision Note	Date
–		

Job Title

NCIL 40
Tunley Road, NW10

Drawing Title

NCIL 40 Jan 2026
Tunley Road

Scale NTS	A4	Designed SI
		Drawn SI
Date created 29/01/2026		Checked IT
		Approved RC
Drawing No. 001		Rev. A
CAD Ref. NCIL 40 – Jan 2026		