PROPOSED 20MPH ZONE

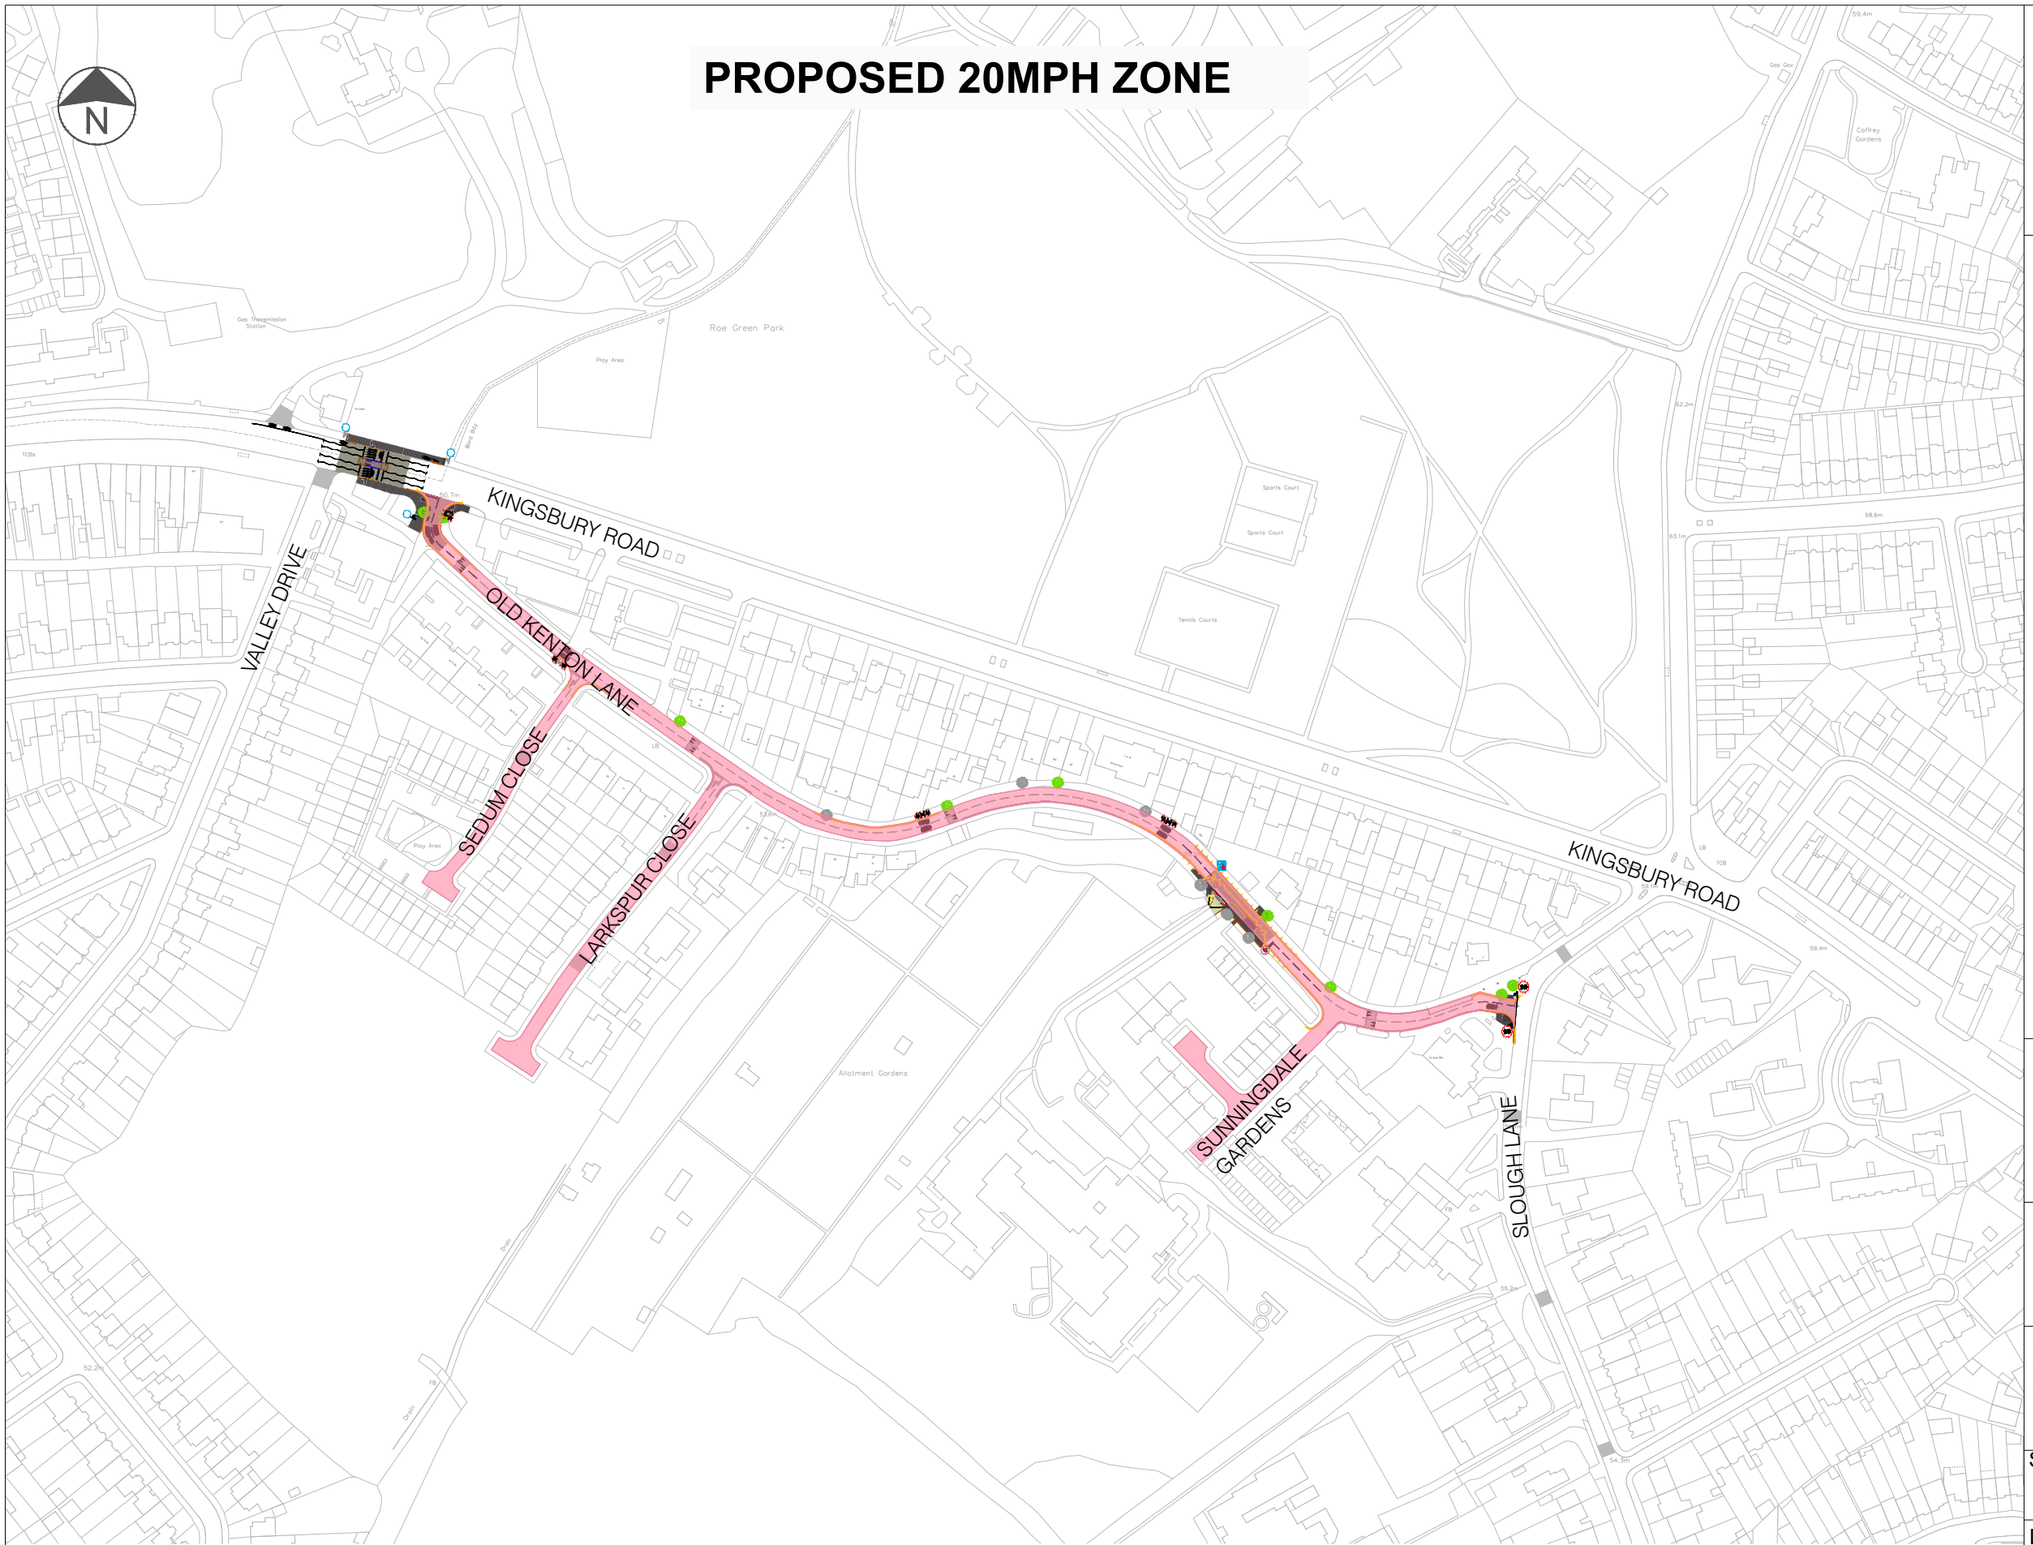

Brent

KEY

Proposed 20mph zone

London Borough of Brent
Environmental & Neighbourhood Services
Highways and Traffic Design
Brent Civic Centre, Engineers Way
Wembley, Middlesex, HA9 0FJ

Job Title

KINGSBURY GREEN CORRIDOR
OLD KENTON LANE

Drawing Title
CONCEPT DESIGN
OVERVIEW

Scale 1:2500	Designed PT
	Drawn PT
Date created MAY 2026	Checked AS
	Approved AS
Drawing No. 0A	Rev. -
CAD Ref.	

Reproduced from Ordnance Survey mapping data with the permission of the Controller of Her Majesty's Stationery Office (c) Crown Copyright. Unauthorised reproduction infringes Crown Copyright and may lead to prosecution or civil proceedings.
London Borough of Brent, 100025260, 2020

GENERAL ARRANGEMENT (OVERVIEW)

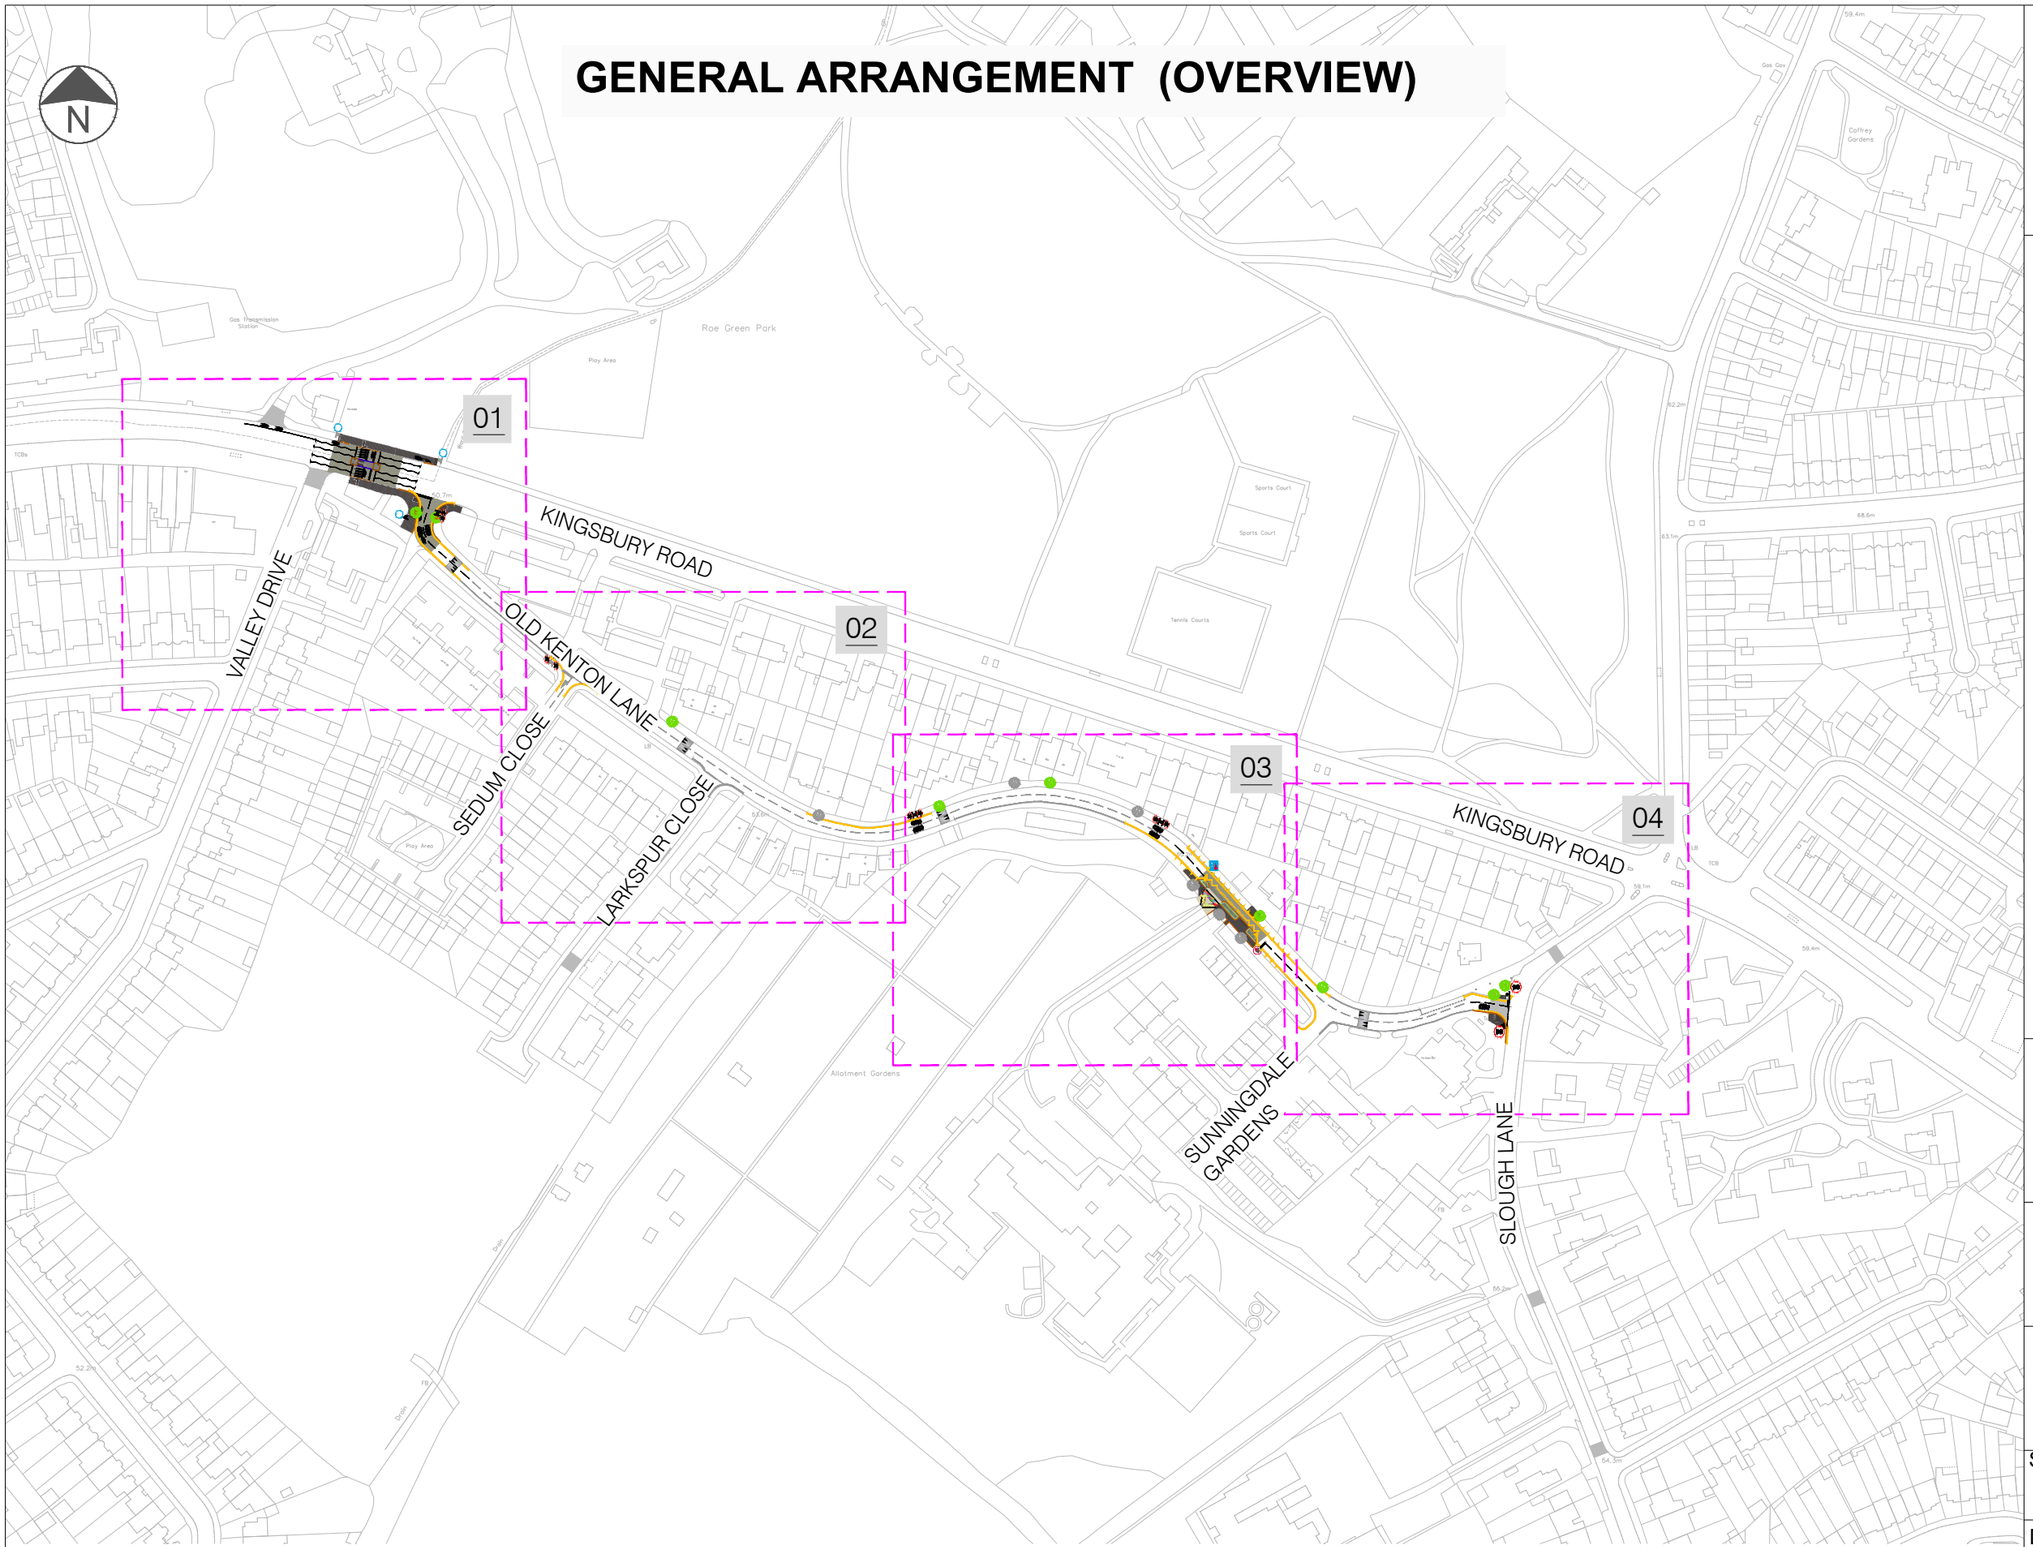

Brent

KEY

London Borough of Brent
Environmental & Neighbourhood Services
Highways and Traffic Design
Brent Civic Centre, Engineers Way
Wembley, Middlesex, HA9 0FJ

Job Title

KINGSBURY GREEN CORRIDOR
OLD KENTON LANE

Drawing Title
CONCEPT DESIGN
OVERVIEW

Scale 1:2500	Designed PT
	Drawn PT
Date created MAY 2026	Checked AS
	Approved AS
Drawing No. 0B	Rev. -
CAD Ref.	

Reproduced from Ordnance Survey mapping data with the permission of the Controller of Her Majesty's Stationery Office (c) Crown Copyright. Unauthorised reproduction infringes Crown Copyright and may lead to prosecution or civil proceedings.
London Borough of Brent, 100025260, 2020

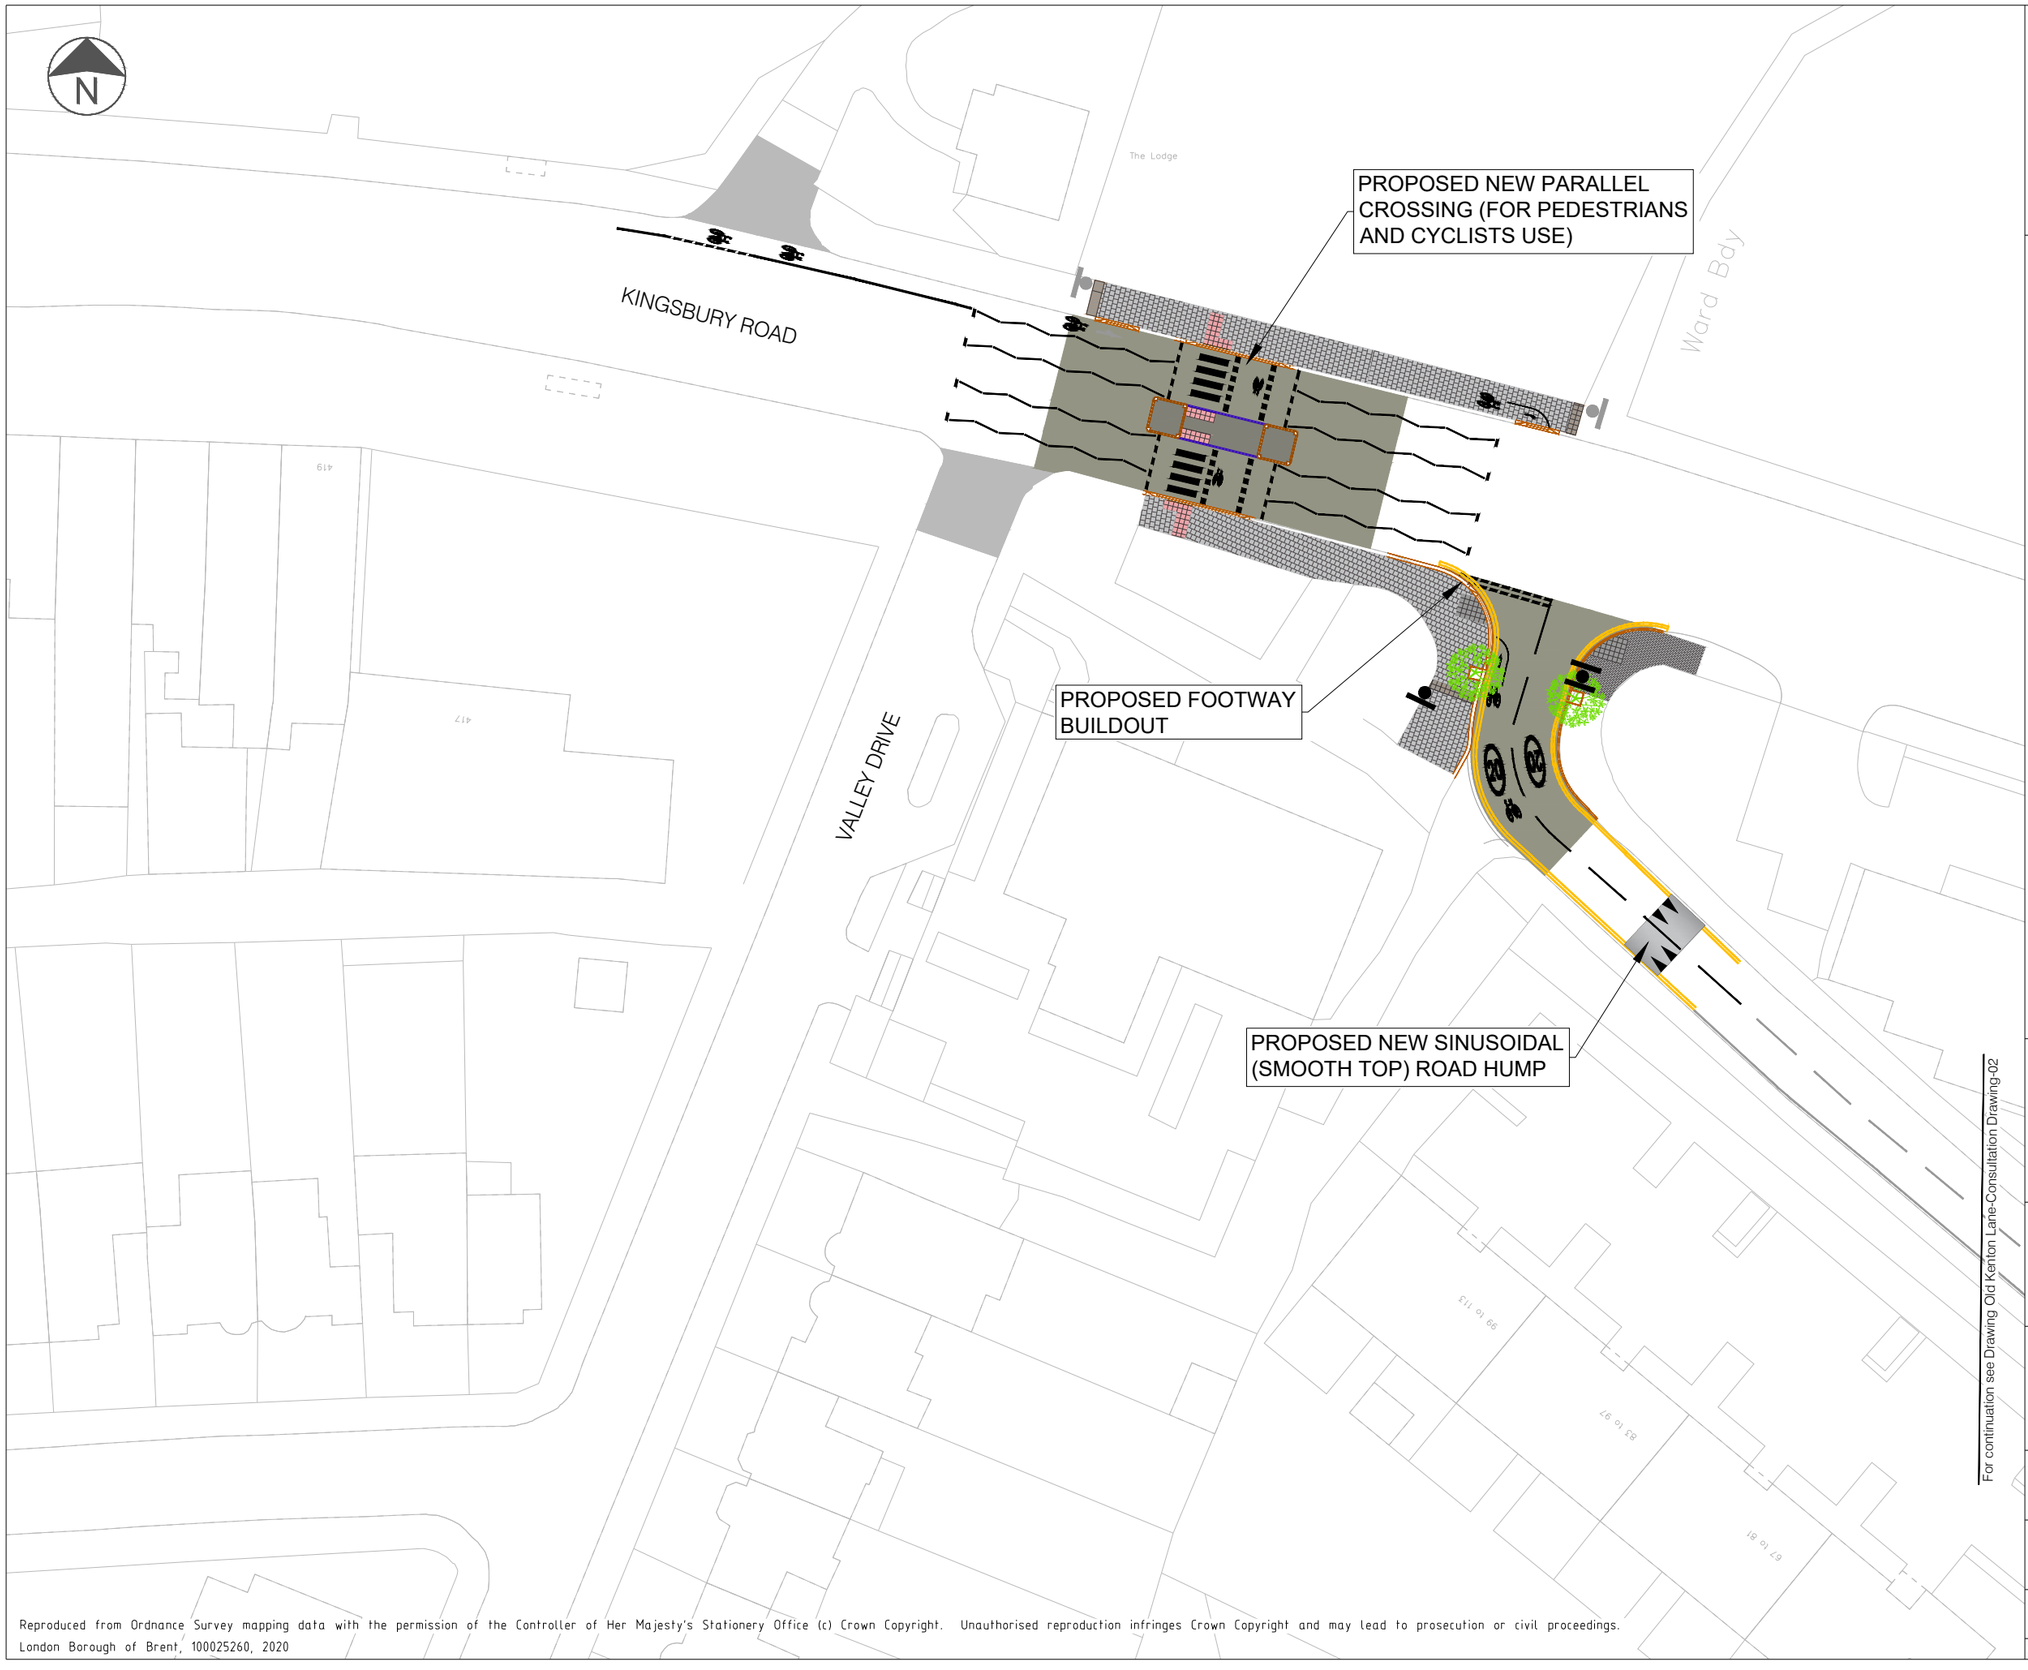

Brent

KEY

- Proposed road markings (white)
- Proposed road markings (yellow)
- Proposed double blips (No waiting and loading 'at any time' restrictions)
- Proposed kerb
- Proposed tactile paving (informal crossing), buff & charcoal
- Proposed tactile paving (formal crossing), red
- Proposed tactile paving (corduroy)
- Proposed footway slab paving
- Proposed footway block paving
- Proposed footway paving
- Proposed carriageway surfacing
- Proposed planting area
- Proposed sign
- Proposed tree
- Existing tree
- Existing road markings

NOTES
1. Do not scale from this drawing.
2. All dimensions are in metres unless otherwise specified.
3. Background survey information supplied by others. See original survey plans for details.
4. This drawing is to be read in conjunction with all drawings and documents related to the project.

London Borough of Brent
Environmental & Neighbourhood Services
Highways and Traffic Design
Brent Civic Centre, Engineers Way
Wembley, Middlesex, HA9 0FJ

Job Title

KINGSBURY GREEN CORRIDOR
OLD KENTON LANE

Drawing Title
CONCEPT DESIGN

Scale 1:500	Designed PT
	Drawn PT
Date created MAY 2026	Checked AS
	Approved AS
Drawing No. 01	Rev. -
CAD Ref.	

Reproduced from Ordnance Survey mapping data with the permission of the Controller of Her Majesty's Stationery Office (c) Crown Copyright. Unauthorised reproduction infringes Crown Copyright and may lead to prosecution or civil proceedings.
London Borough of Brent, 100025260, 2020

Reproduced from Ordnance Survey mapping data with the permission of the Controller of Her Majesty's Stationery Office (c) Crown Copyright. Unauthorised reproduction infringes Crown Copyright and may lead to prosecution or civil proceedings.
London Borough of Brent, 100025260, 2020

Brent

KEY

- Proposed road markings (white)
- Proposed road markings (yellow)
- Proposed double blips (No waiting and loading 'at any time' restrictions)
- Proposed kerb
- Proposed tactile paving (informal crossing), buff & charcoal
- Proposed tactile paving (formal crossing), red
- Proposed tactile paving (corduroy)
- Proposed footway slab paving
- Proposed footway block paving
- Proposed footway paving
- Proposed carriageway surfacing
- Proposed planting area
- Proposed sign
- Proposed tree
- Existing tree
- Existing road markings

NOTES
1. Do not scale from this drawing.
2. All dimensions are in metres unless otherwise specified.
3. Background survey information supplied by others. See original survey plans for details.
4. This drawing is to be read in conjunction with all drawings and documents related to the project.

London Borough of Brent
Environmental & Neighbourhood Services
Highways and Traffic Design
Brent Civic Centre, Engineers Way
Wembley, Middlesex, HA9 0FJ

Job Title
KINGSBURY GREEN CORRIDOR
OLD KENTON LANE

Drawing Title
CONCEPT DESIGN

Scale 1:500	Designed PT
	Drawn PT
Date created MAY 2026	Checked AS
	Approved AS
Drawing No. 02	Rev. -
CAD Ref.	

Brent

KEY

- Proposed road markings (white)
- Proposed road markings (yellow)
- Proposed double blips (No waiting and loading 'at any time' restrictions)
- Proposed kerb
- Proposed tactile paving (informal crossing), buff & charcoal
- Proposed tactile paving (formal crossing), red
- Proposed tactile paving (corduroy)
- Proposed footway slab paving
- Proposed footway block paving
- Proposed footway paving
- Proposed carriageway surfacing
- Proposed planting area
- Proposed sign
- Proposed tree
- Existing tree
- Existing road markings

NOTES
1. Do not scale from this drawing.
2. All dimensions are in metres unless otherwise specified.
3. Background survey information supplied by others. See original survey plans for details.
4. This drawing is to be read in conjunction with all drawings and documents related to the project.

London Borough of Brent
Environmental & Neighbourhood Services
Highways and Traffic Design
Brent Civic Centre, Engineers Way
Wembley, Middlesex, HA9 0FJ

Job Title

KINGSBURY GREEN CORRIDOR
OLD KENTON LANE

Drawing Title
CONCEPT DESIGN

Scale 1:500	Designed PT
	Drawn PT
Date created MAY 2026	Checked AS
	Approved AS
Drawing No. 03	Rev. -
CAD Ref.	

Reproduced from Ordnance Survey mapping data with the permission of the Controller of Her Majesty's Stationery Office (c) Crown Copyright. Unauthorised reproduction infringes Crown Copyright and may lead to prosecution or civil proceedings.
London Borough of Brent, 100025260, 2020

Brent

KEY

- Proposed road markings (white)
- Proposed road markings (yellow)
- Proposed double blips (No waiting and loading 'at any time' restrictions)
- Proposed kerb
- Proposed tactile paving (informal crossing), buff & charcoal
- Proposed tactile paving (formal crossing), red
- Proposed tactile paving (corduroy)
- Proposed footway slab paving
- Proposed footway block paving
- Proposed footway paving
- Proposed carriageway surfacing
- Proposed planting area
- Proposed sign
- Proposed tree
- Existing tree
- Existing road markings

NOTES
1. Do not scale from this drawing.
2. All dimensions are in metres unless otherwise specified.
3. Background survey information supplied by others. See original survey plans for details.
4. This drawing is to be read in conjunction with all drawings and documents related to the project.

London Borough of Brent
Environmental & Neighbourhood Services
Highways and Traffic Design
Brent Civic Centre, Engineers Way
Wembley, Middlesex, HA9 0FJ

Job Title

KINGSBURY GREEN CORRIDOR
OLD KENTON LANE

Drawing Title
CONCEPT DESIGN

Scale 1:500	Designed PT
	Drawn PT
Date created MAY 2026	Checked AS
	Approved AS
Drawing No. 04	Rev. -
CAD Ref.	

Reproduced from Ordnance Survey mapping data with the permission of the Controller of Her Majesty's Stationery Office (c) Crown Copyright. Unauthorised reproduction infringes Crown Copyright and may lead to prosecution or civil proceedings.
London Borough of Brent, 100025260, 2020