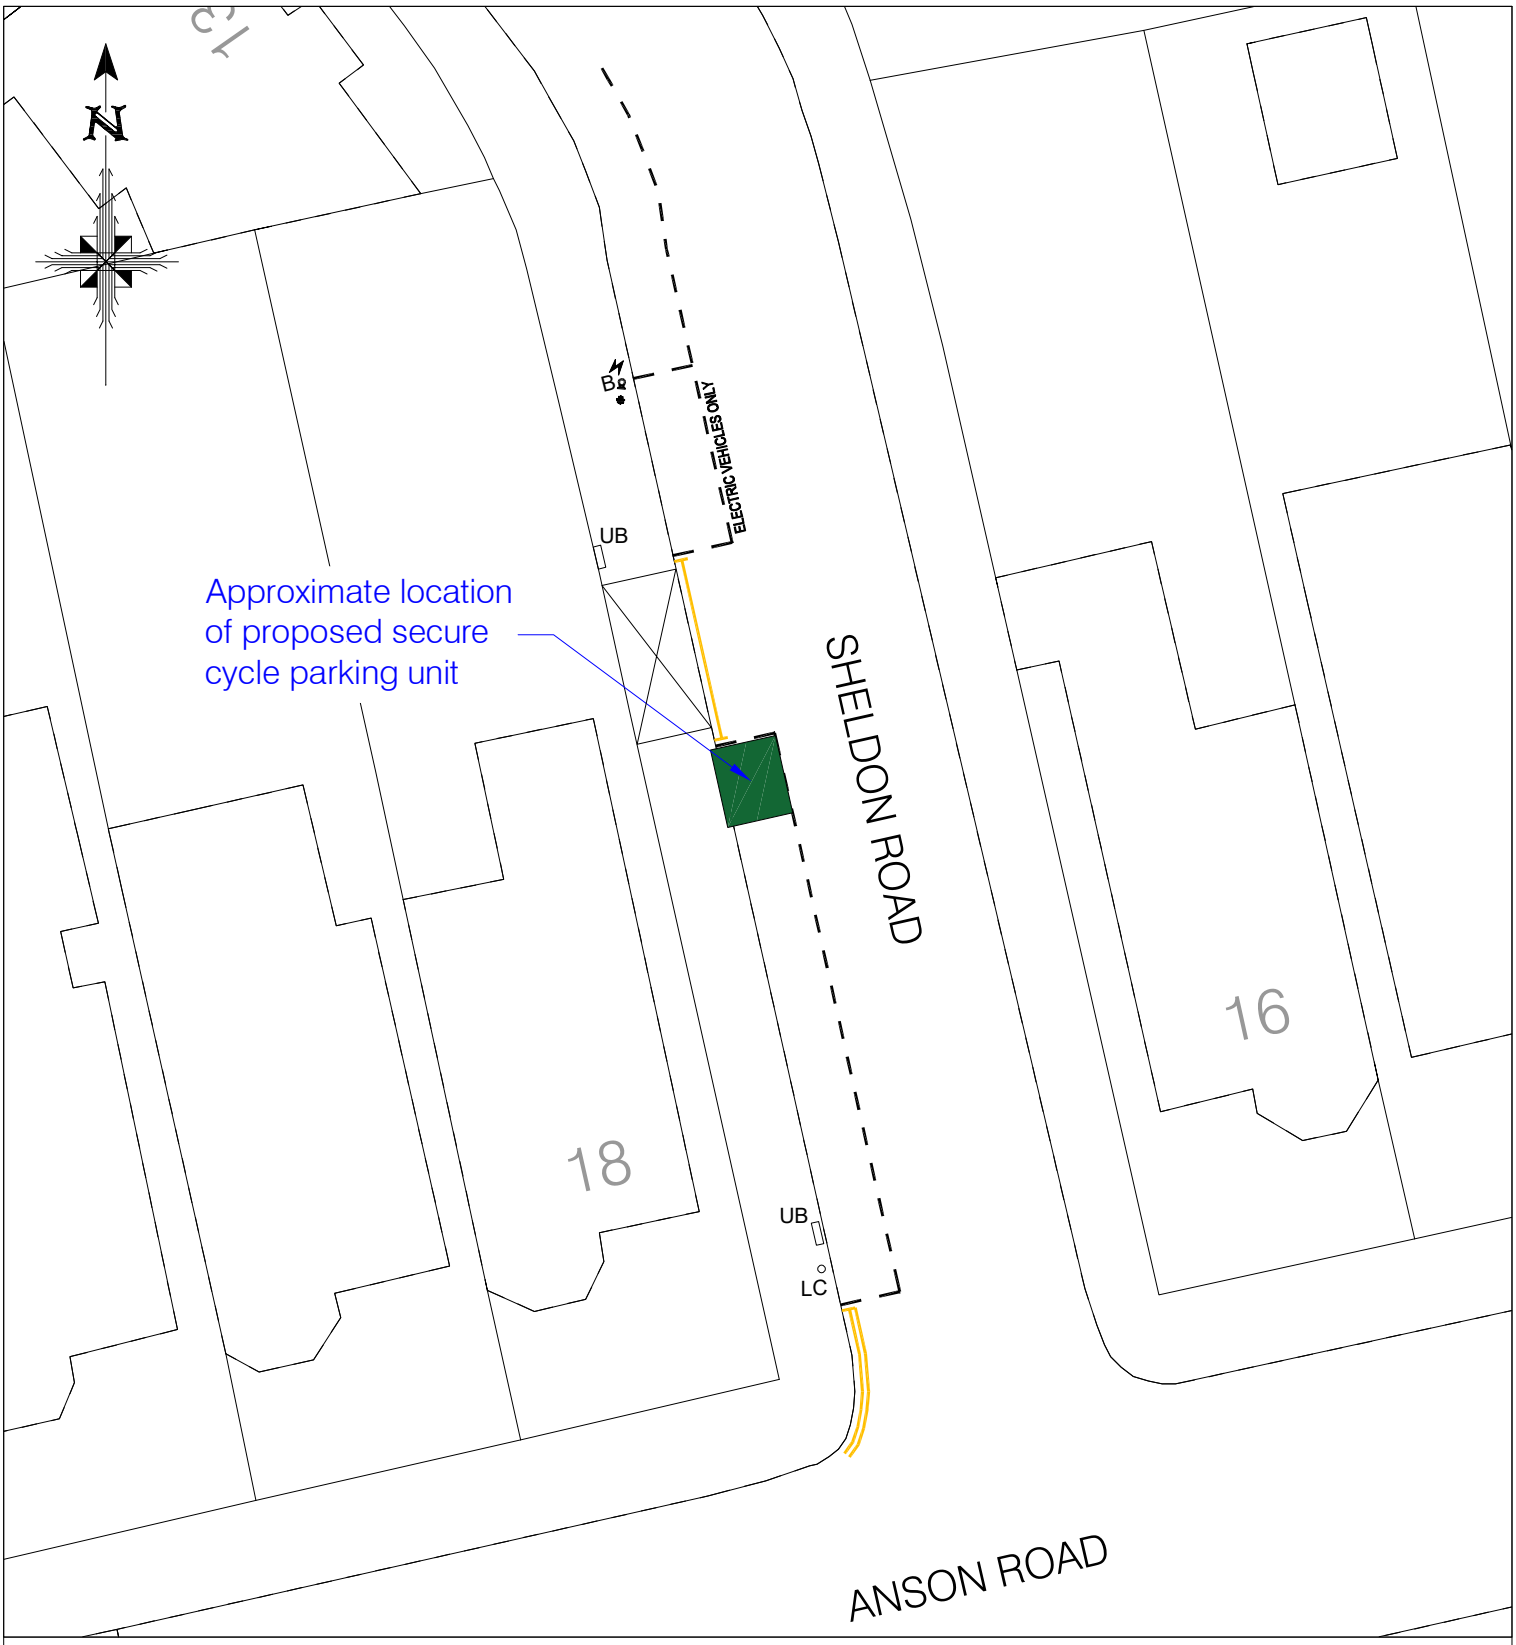


KEY

Indicative location of proposed secure cycle parking unit

Reproduced from Ordnance Survey mapping data with the permission of the Controller of Her Majesty's Stationery Office (c) Crown Copyright.
Unauthorised reproduction infringes Crown Copyright and may lead to prosecution or civil proceedings. London Borough of Brent, 100025260, 2026

Brent

| Rev | Revision Note | Date |
|---|---|---|
| – | | |

Job Title

NCIL 14
Sheldon Road, NW2

Drawing Title

NCIL 14 Jan 2026
Sheldon Road

| | | | |
|---|---|---|---|
| Scale | NTS | A4 | Designed SI |
| | | | Drawn SI |
| Date created | 27/01/2026 | | Checked IT |
| | | | Approved RC |
| Drawing No. | 001 | | Rev. A |
| CAD Ref. | NCIL 14 – Jan 2026 | | |