

Appendix A Content

Church Path

- Consultation Area **Page 2**
- Letter.....**Page 3**
- Questionnaire.....**Page 6**
- Drawings **Page 14**

Longstone Avenue

- Consultation Area **Page 18**
- Letter.....**Page 19**
- Questionnaire.....**Page 22**
- Drawings **Page 27**

Equalities Monitoring

- Questionnaire **Page 31**



Reproduced from Ordnance Survey mapping data with the permission of the Controller of Her Majesty's Stationery Office (c) Crown Copyright. Unauthorised reproduction infringes Crown Copyright and may lead to prosecution or civil proceedings.
London Borough of Brent, 100025260, 2020

 London Borough of Brent Healthy Streets and Parking Resident Services Civic Centre, Engineers Way Wembley, Middlesex, HA9 0P2			Notes	KEY Consultation area		Job Title CHURCH END AND ROUNDWOOD GREEN CORRIDORS	Scale 1:1200	A1	Designed RW			
							Date created 23/06/2025		Drawn RW			
							Drawing Title CONSULTATION AREA CHURCH PATH	Checked AS				
								Approved AS				
							Drawing No.	C02	Rev. -			
							CAD Ref.					



Public Consultation

Church Path Green Corridor (as part of the Church End and Roundwood Green Neighbourhood)

This document outlines our proposals for walking, cycling and greening improvements **along Church Path** in Church End and Roundwood. Please read the information in this document, then complete, and return the enclosed questionnaire - **postage is free**. Alternatively, this document is also available for completion online at <https://haveyoursay.brent.gov.uk>. The closing date for the return of the questionnaire is **3rd August 2025**.

On the 15th and 30th July, public exhibitions will be held at Roundwood Lodge Cafe from 4:30pm-7pm to enable residents to ask any questions to council officers. These are drop in events. Project Walkabouts will also be held from 3pm-4:30pm on the same days. To join the Project Walkabout email info@mpsmartertravel.co.uk.

Why are we proposing this change?

The scheme forms part of the Council's place-based approach to taking climate action, with Church End and Roundwood identified as an area with potential for enhancing and linking green and active travel infrastructure known as 'Green Corridors'.

Engagement activities were held in 2021, followed by a more specific area-wide green corridors feasibility study in 2022/2023. This was complemented by detailed discussion with pupils, teachers, and guardians at St Joseph's Primary School to explore opportunities to walk, wheel and cycle to school, including improvements along Church Path as a key route.

In 2024, £3m of funding was secured from the Council's Strategic Community Infrastructure Levy to deliver a range of traffic management, active travel and green infrastructure improvements in Church End and Roundwood. These improvements will be implemented in phases, each introducing sustainable infrastructure, boosting biodiversity, and creating safer, more inclusive streets. The first phase will be delivered by Spring 2026 and focuses on greener routes to school and local green spaces, with improvements to Church Path and Longstone Avenue.

What are the proposed improvements?

In response to this, the initial designs for Church Path are:

- Improved gateway entrance at the northern section of Church Path, near Church Road.
- Rain gardens and planting.
- Shared spaces for cyclists and pedestrians.
- Public realm improvements at focus areas – Brownlow Road, Leopold Road, Redfern Road and Fortunegate Road. This includes zebra crossings, rain gardens, seating, wayfinding and play features.
- New pedestrian and cycle access from Church Path into Beveridge Road.
- Façade improvements such as murals, improved fencing, and vertical planting.

What will happen next?

At this stage of the process, we are seeking your views. We would therefore be most grateful if you would consider the proposals and then complete and return the attached questionnaire to Brent Council using the freepost facility by 3rd August 2025. The results of this consultation will then be used to inform the proposals, and you will be notified of the outcome in due course.

We are consulting residents/businesses in the area within the marked red line



Your views are important to us

Only the questionnaire issued by the Council should be used to respond to this consultation and no photocopies will be considered. Alternatively, this document is also available for completion online at https://haveyoursay.brent.gov.uk	Please complete the enclosed questionnaire and return it in the Freepost envelope provided or send to: London Borough of Brent Healthy Streets and Parking Civic Centre Engineers Way Wembley, Middlesex HA9 0FJ	All properties within the area shown on the above plan are receiving paper copies of the Church Path Green Corridor consultation materials. Local residents and groups, Statutory Authorities, the Emergency Services and Ward Councillors are also being consulted.
---	--	---

Your response is protected as required by the Data Protection Act and will not be identified. If you would like further information, then please contact:

Aranvir Singh highwaysconsult@brent.gov.uk Programme Manager (Green Spaces and Healthy Streets) Climate Emergency London Borough of Brent	Paulette Weekes highwaysconsult@brent.gov.uk Consultation Officer Healthy Streets and Parking London Borough of Brent
---	---

Translation Request

We want all of our customers to be able to understand the information we provide. If you need to receive this information in your own language or in an alternative format (e.g. large print, Braille), please contact the Consultation Officer on 020 8937 5230

ENGLISH

நாங்கள் வழங்கும் தகவலை எங்களின் எல்லா வாடிக்கையாளர்களும் புரிந்துகொள்வதை நாங்கள் விரும்புகின்றோம். இந்தத் தகவலை உங்களின் சொந்த மொழியில் அல்லது ஒரு மாற்று வடிவத்தில் (உதாரணம்: பெரியழுத்து, ப்ரேயில்) நீங்கள் வேண்டினால், தயவுசெய்து 0208 937 5127இல் கலந்துலோசிப்பு அதிகாரியைத் தொடர்புகொள்ளவும்.

TAMIL

Queremos que nossos clientes entendam todas as informacoes que fornecemos. Se precisarem receber essa informacao em seu proprio idioma ou em outro formato (ex: letras maiores Ou Braille) por favor contate o funcionario de consulta no Telefone 020 8937 5230

Portuguese

Chcemy, aby wszyscy nasi klienci byli w stanie zrozumieć przedstawiane przez nas informacje. Jeśli potrzebuje Pan(i) uzyskać te informacje w swoim języku lub w innej formie (np. dużą czcionką, alfabetem Braille'a), prosimy skontaktować się z urzędnikiem ds. konsultacji Consultation Officer pod numerem 020 8937 5230.

POLISH

Waxaanu rabnaa in dhamaan macaamiishayadu fahmi karaan warbixinta aanu siino. Haddii aad u baahatid in warbixinta aad ku hesho luqadaada ama hab kale (sida qoraal balaadhan, taabasho akhris) fadlan lasoo xidhiidh xafiiska talo bixinta ee 020 8937 5230.

SOMALI

અમે જે પૂરી પાડીએ છીએ તે માહિતીમાં અમારા બધાં જ ગ્રાહકોને સમજણ પડે એવું અમે ઇચ્છીએ છીએ. જો તમને આ માહિતી તમારી પોતાની ભાષામાં અથવા બીજા કોઈ સ્વરૂપમાં (દા.ત. મોટા અક્ષરોમાં છાપેલી, બ્રેઇલમાં) મેળવવાની જરૂર પડે, તો કૃપા કરીને કન્સલ્ટેશન ઓફિસરનો 020 8937 5230 પર સંપર્ક કરો

GUJARATI

ہم چاہتے ہیں کہ جو معلومات ہم دیں وہ ہمارے تمام کسٹمرز سمجھ سکیں۔ یہ معلومات اگر آپ کو اپنی زبان یا کسی دیگر شکل (بڑے حروف کی چھپائی، بریل) میں درکار ہو تو برائے مہربانی کنسلٹیشن آفیسر سے نمبر 0208 937 5127 پر رابطہ کریں۔

URDU

हम चाहते हैं कि जो सूचना हम दें वह हमारे सब कस्टमर्स समझ सकें। यह सूचना यदि आपको अपनी भाषा या किसी अन्य रूप (बड़े अक्षरों, ब्रेल) में चाहिये तो कृपया कंसलटेशन ऑफिसर से नंबर 0208 937 5127 पर संपर्क करें।

HINDI

ਅਸੀਂ ਚਾਹੁੰਦੇ ਹਾਂ ਕਿ ਸਾਡੇ ਸਾਰੇ ਗ੍ਰਾਹਕ ਸਾਡੇ ਵਲੋਂ ਪ੍ਰਦਾਨ ਕੀਤੀ ਜਾਣ ਵਾਲੀ ਜਾਣਕਾਰੀ ਸਮਝ ਸਕਣ। ਜੇ ਤੁਹਾਨੂੰ ਇਹ ਜਾਣਕਾਰੀ ਆਪਣੀ ਫੋਲੀ ਵਿਚ ਜਾਂ ਕਿਸੇ ਹੋਰ ਰੂਪ ਵਿਚ (ਮਸਲਨ ਵੱਡੇ ਅੱਖਰਾਂ ਵਿਚ ਛਪੀ ਜਾਂ ਬਰੇਲ) ਲੋੜੀਂਦੀ ਹੈ ਤਾਂ ਕ੍ਰਿਪਾ ਕਰਕੇ ਕੋਨਸਲਟੇਸ਼ਨ ਅਫਸਰ ਨਾਲ 0208 8937 5600 ਤੇ ਸੰਪਰਕ ਕਰੋ।

PUNJABI



Questionnaire

Church Path Green Corridor (as part of the Church End and Roundwood Green Neighbourhood)

A large, empty rectangular box with a thin black border, intended for the respondent to provide their name and address.

Dear Sir or Madam,

Your views are important to us - please therefore take the time to read and respond.

The information you provide will be treated confidentially and will be used solely by the London Borough of Brent.

Sending back this form

Please complete this questionnaire and return it in the **FREEPOST** envelope enclosed, to reach us by **3rd August 2025**. Alternatively, post it to **London Borough of Brent, Healthy Streets and Parking, Civic Centre, Engineers Way, Wembley, Middlesex, HA9 0FJ**.

Details on-line

This consultation document will be available on our website. Please go to <https://haveyoursay.brent.gov.uk> or use the below QR code. Results will generally be available within one month of the closing date.



Only one reply per household or business will be accepted.

Healthy Streets and Parking and Climate Emergency Teams


**If you require this document in larger print, please call
020 8937 5230**

Questions

Church Path (Church Road to Brownlow Road)

Q1. Look at the proposed design for the entrance to Church Path from Church Road shown below. This would remove the phone box, and add new greening, shared space for pedestrians and cyclists, and dockless bike parking.

Entrance to Church Path from Church Road

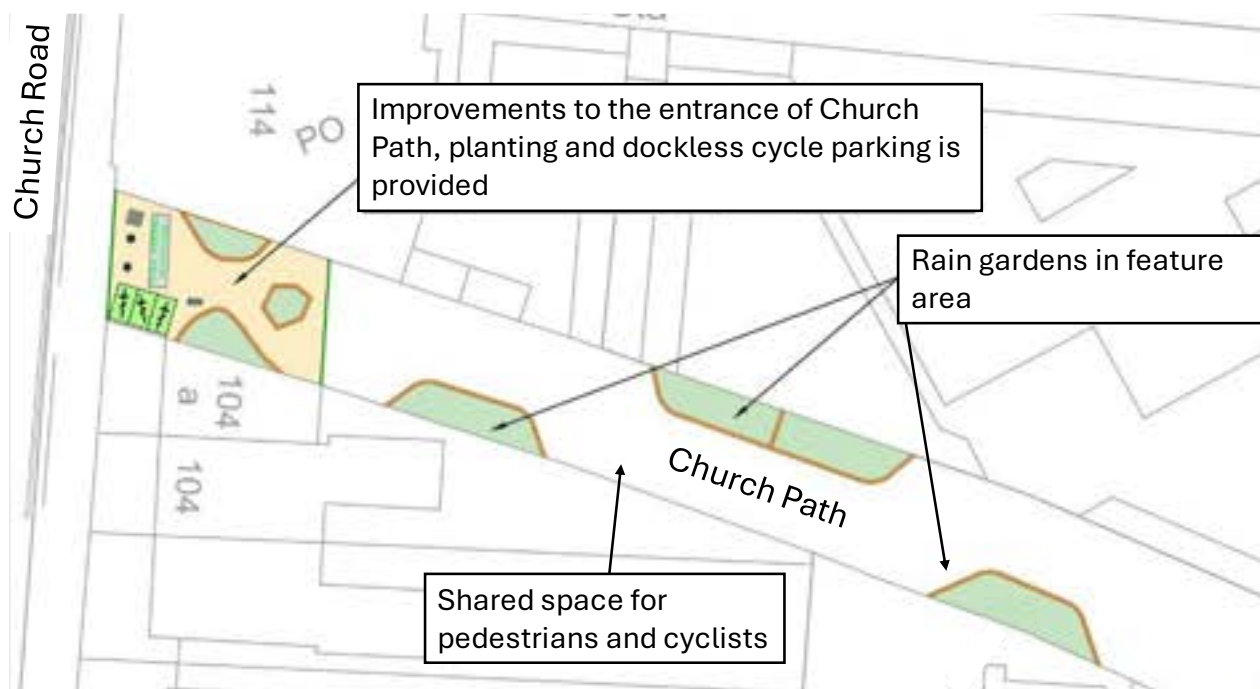

Q1a. What do you think about the above design? (Please tick one option)

Great, I love it	☐
Yes, I like it	☐
Ok, I can live with it	☐
I don't really like it	☐
No, I feel strongly against it	☐

Q1b. Please tell us what you like and what can be improved or added

What you like	What can be improved or added

Q2. Look at the proposed design for the junction of Church Path and Brownlow Road shown below. This includes planting, seating cubes, community art and lockable bollards. Parking space on Brownlow Road will be shortened.

Brownlow Road junction with Church Path



Q2a. What do you think about the above design? (Please tick one option)

Great, I love it	
Yes, I like it	
Ok, I can live with it	
I don't really like it	
No, I feel strongly against it	

Q2b. Please tell us what you like and what can be improved or added

What you like	What can be improved or added

Church Path (Brownlow Road to Leopold Road)

Q3. Look at the proposed design for a new access from Church Path to George Lansbury House. Fence panels will be removed to create new access from Beveridge Road. Community wall art will be added, alongside planting and information signs. There will be no access for vehicles.

New access from Church Path to George Lansbury House



Q3a. What do you think about the above design? (Please tick one option)

Great, I love it	
Yes, I like it	
Ok, I can live with it	
I don't really like it	
No, I feel strongly against it	

Q3b. Please tell us what you like and what can be improved or added

What you like	What can be improved or added

Q4. Look at the proposed design for Leopold Road shown below. This includes introducing a new Parallel Zebra crossing (for use by pedestrians and cyclists) and rain gardens. Reducing and replacing bollards. Improvement to the access to Charles Hobson House. This includes reducing and replacing bollards, raising car park access to pavement level, removing guardrails and widening the pavement.

Leopold Road



Q4a. What do you think about the above design? (Please tick one option)

Great, I love it	☐
Yes, I like it	☐
Ok, I can live with it	☐
I don't really like it	☐
No, I feel strongly against it	☐

Q4b. Please tell us what you like and what can be improved or added

What you like	What can be improved or added

Church Path (Leopold Road to Fawcett Road)

Q5. Look at the proposed design to the end of Redfern Road. This includes rain gardens, wall planting, play features, such as stepping logs and hopscotch, community wall art, bike hanger, lockable bollards, and shared space for pedestrians and cyclists. Parking space on Redfern Road will be shortened.

Redfern Road



Q5a. What do you think about the above design? (Please tick one option)

Great, I love it	
Yes, I like it	
Ok, I can live with it	
I don't really like it	
No, I feel strongly against it	

Q5b. Please tell us what you like and what can be improved or added

What you like	What can be improved or added

Q6. Look at the proposed design for Fortunegate Road shown below. This would include introducing a new Parallel Zebra crossing (for use by pedestrians and cyclists), rain gardens, play features, reducing and replacing bollards, and introducing dockless cycle bay.

Fortunegate Road



Q6a. What do you think about the above design? (Please tick one option)

Great, I love it	
Yes, I like it	
Ok, I can live with it	
I don't really like it	
No, I feel strongly against it	

Q6b. Please tell us what you like and what can be improved or added

What you like	What can be improved or added

Overall Church Path Scheme

Q7a. Overall, do you support the proposals for the Church Parth Green Corridor? (please tick one option)

Strongly support	
Support	
No opinion	
Do not support	
Strongly do not support	

Q7b. Please provide any additional overall comments

Privacy statement


You are providing your information to Brent Council, Healthy Streets and Parking Department.

The Council's Data Protection Officer can be contacted via dpo@brent.gov.uk or 020 8937 1402.

Your information is collected for the purpose of analysis, as required to fulfil the council's duties under the statutory consultation process. The information will be shared within Brent Council for consultation analysis only and used by the Healthy Street and Parking Department to gain insight into the opinions of those consulted. The information shall be retained for 7 years and shall be processed in adherence to your legal rights, including but not limited to the right to withdraw consent, right to copies of your information and right to be forgotten. You have a right to lodge a complaint with the Information Commissioner's Office (www.ico.org.uk). Further information can be found at www.brent.gov.uk/privacy

Thank you for taking the time to complete this questionnaire.

If you require any additional information or would like further explanation
Please contact Aranvir Singh by emailing highwaysconsult@brent.gov.uk

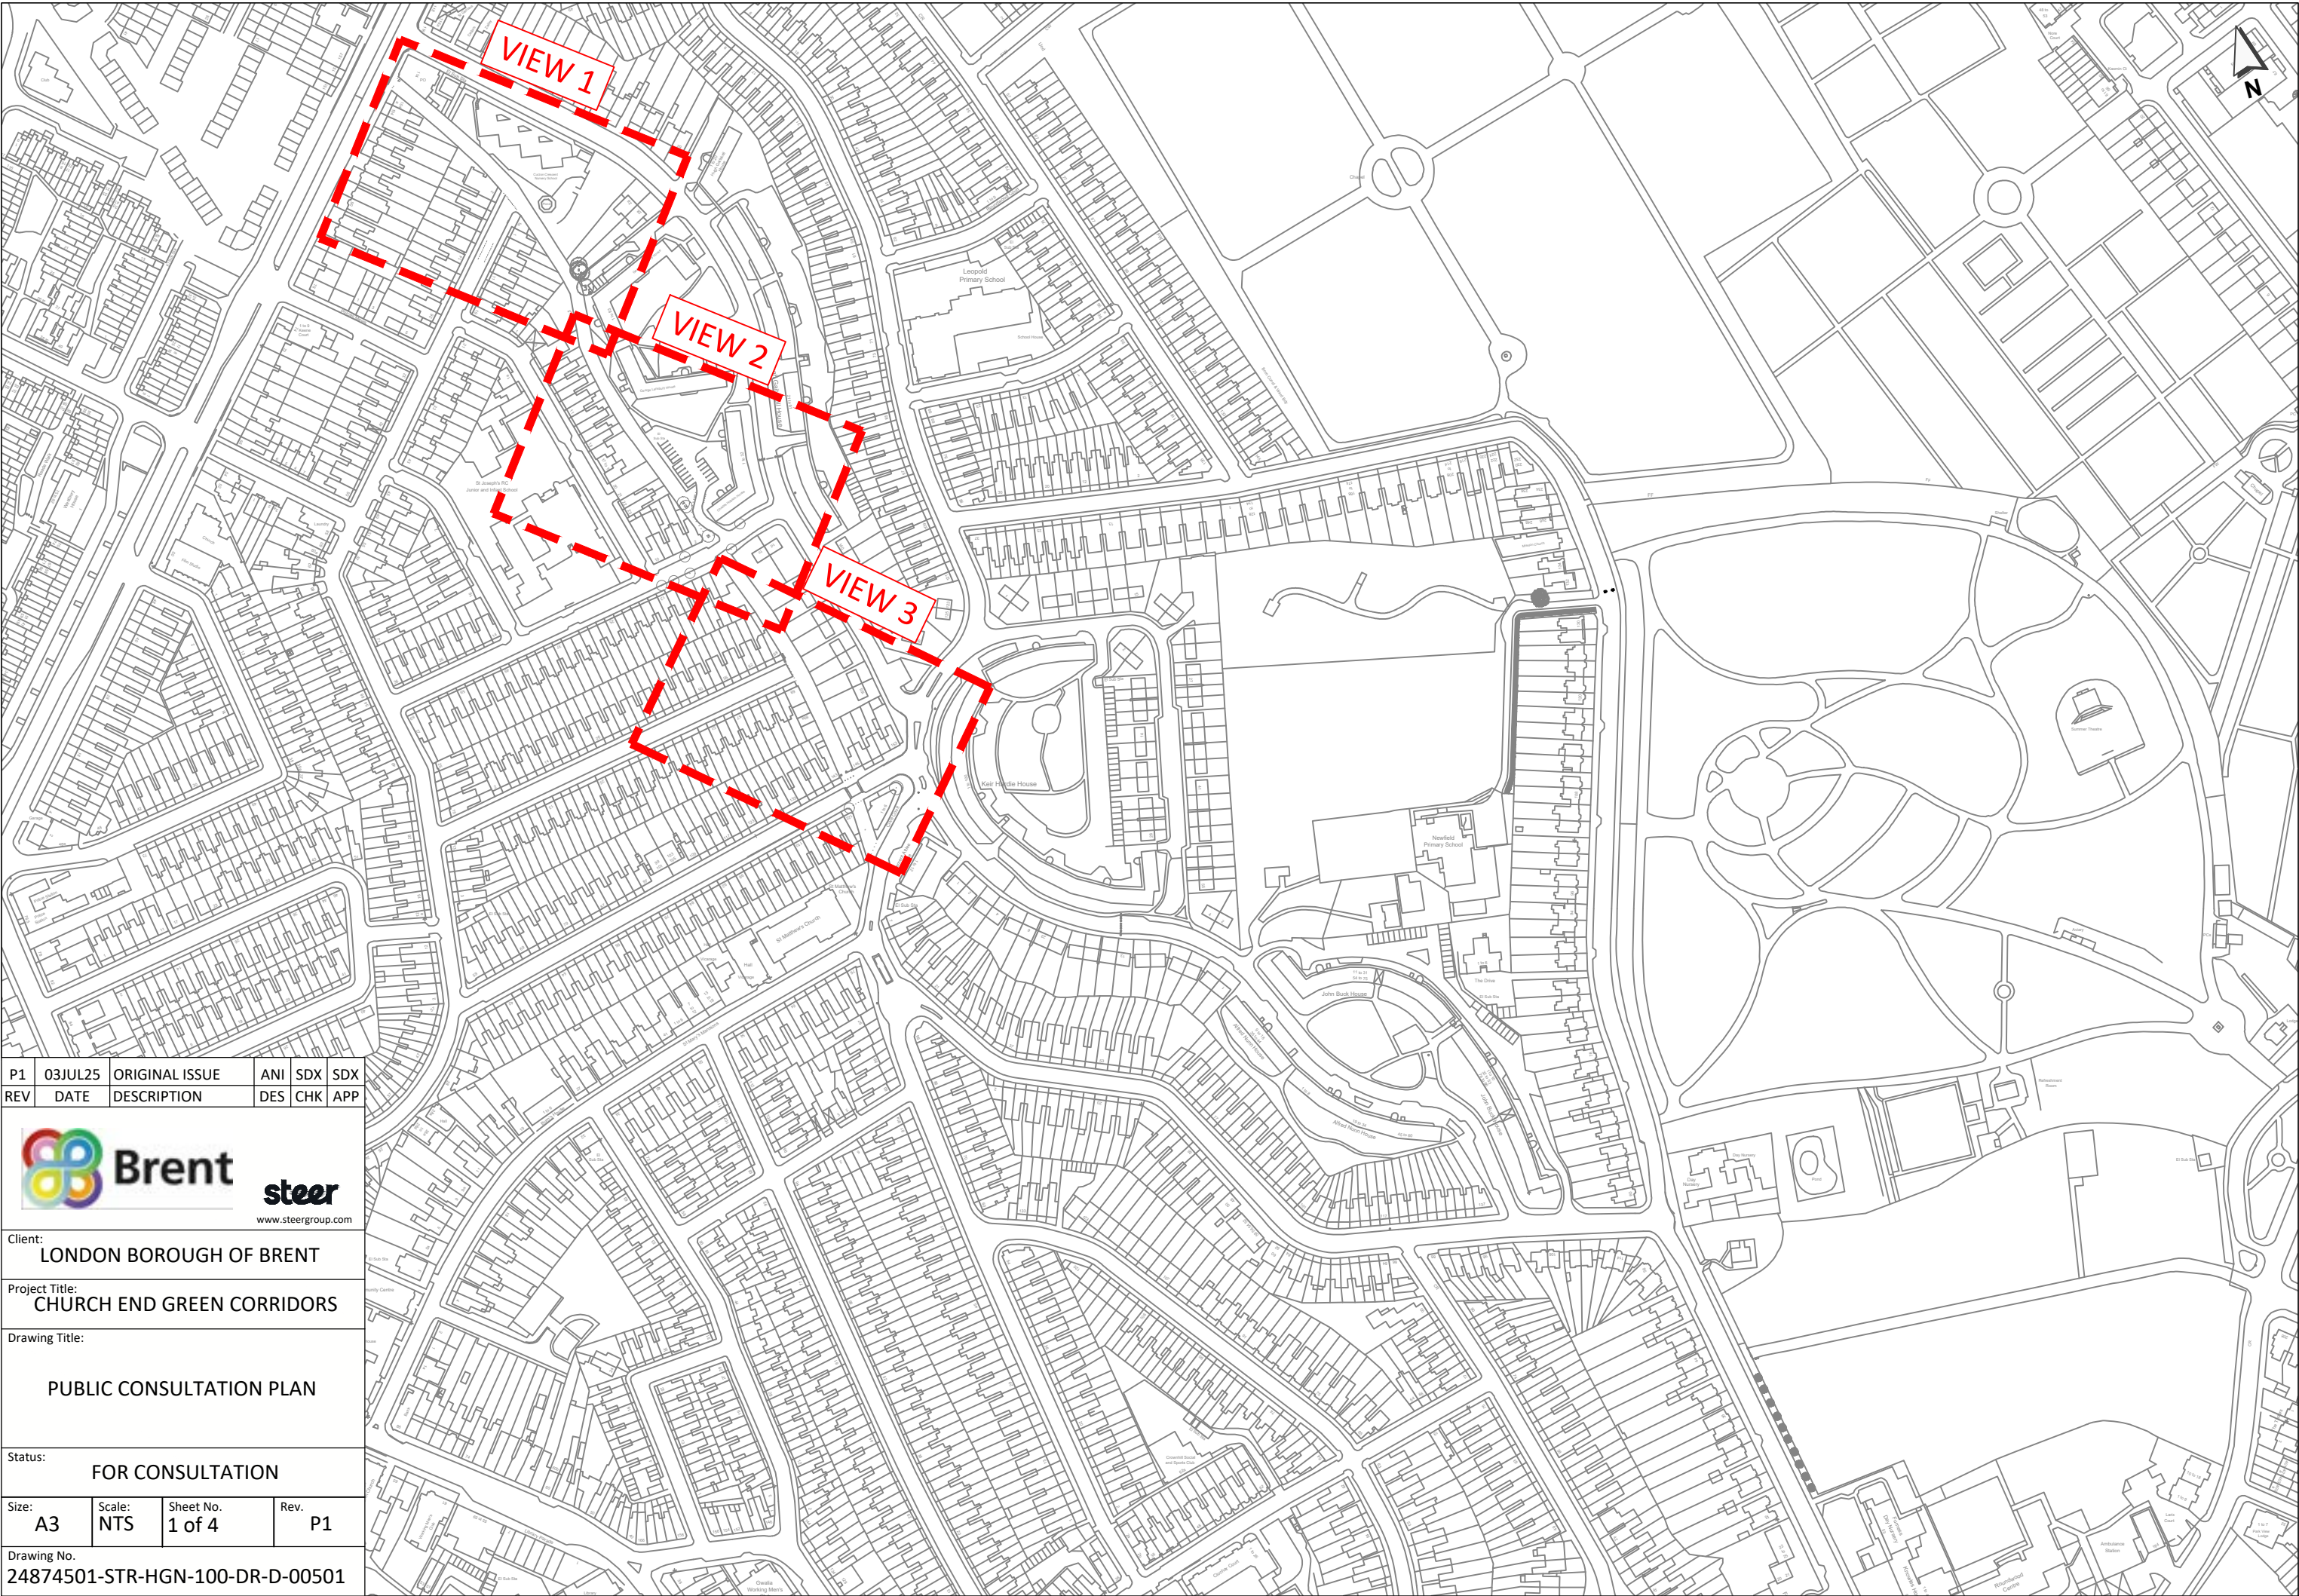

P1	03JUL25	ORIGINAL ISSUE	ANI	SDX	SDX
REV	DATE	DESCRIPTION	DES	CHK	APP


www.steergroup.com

Client:
LONDON BOROUGH OF BRENT

Project Title:
CHURCH END GREEN CORRIDORS

Drawing Title:


PUBLIC CONSULTATION PLAN

Status:
FOR CONSULTATION

Size:	Scale:	Sheet No.	Rev.
A3	NTS	1 of 4	P1

Drawing No.
24874501-STR-HGN-100-DR-D-00501


VIEW 1

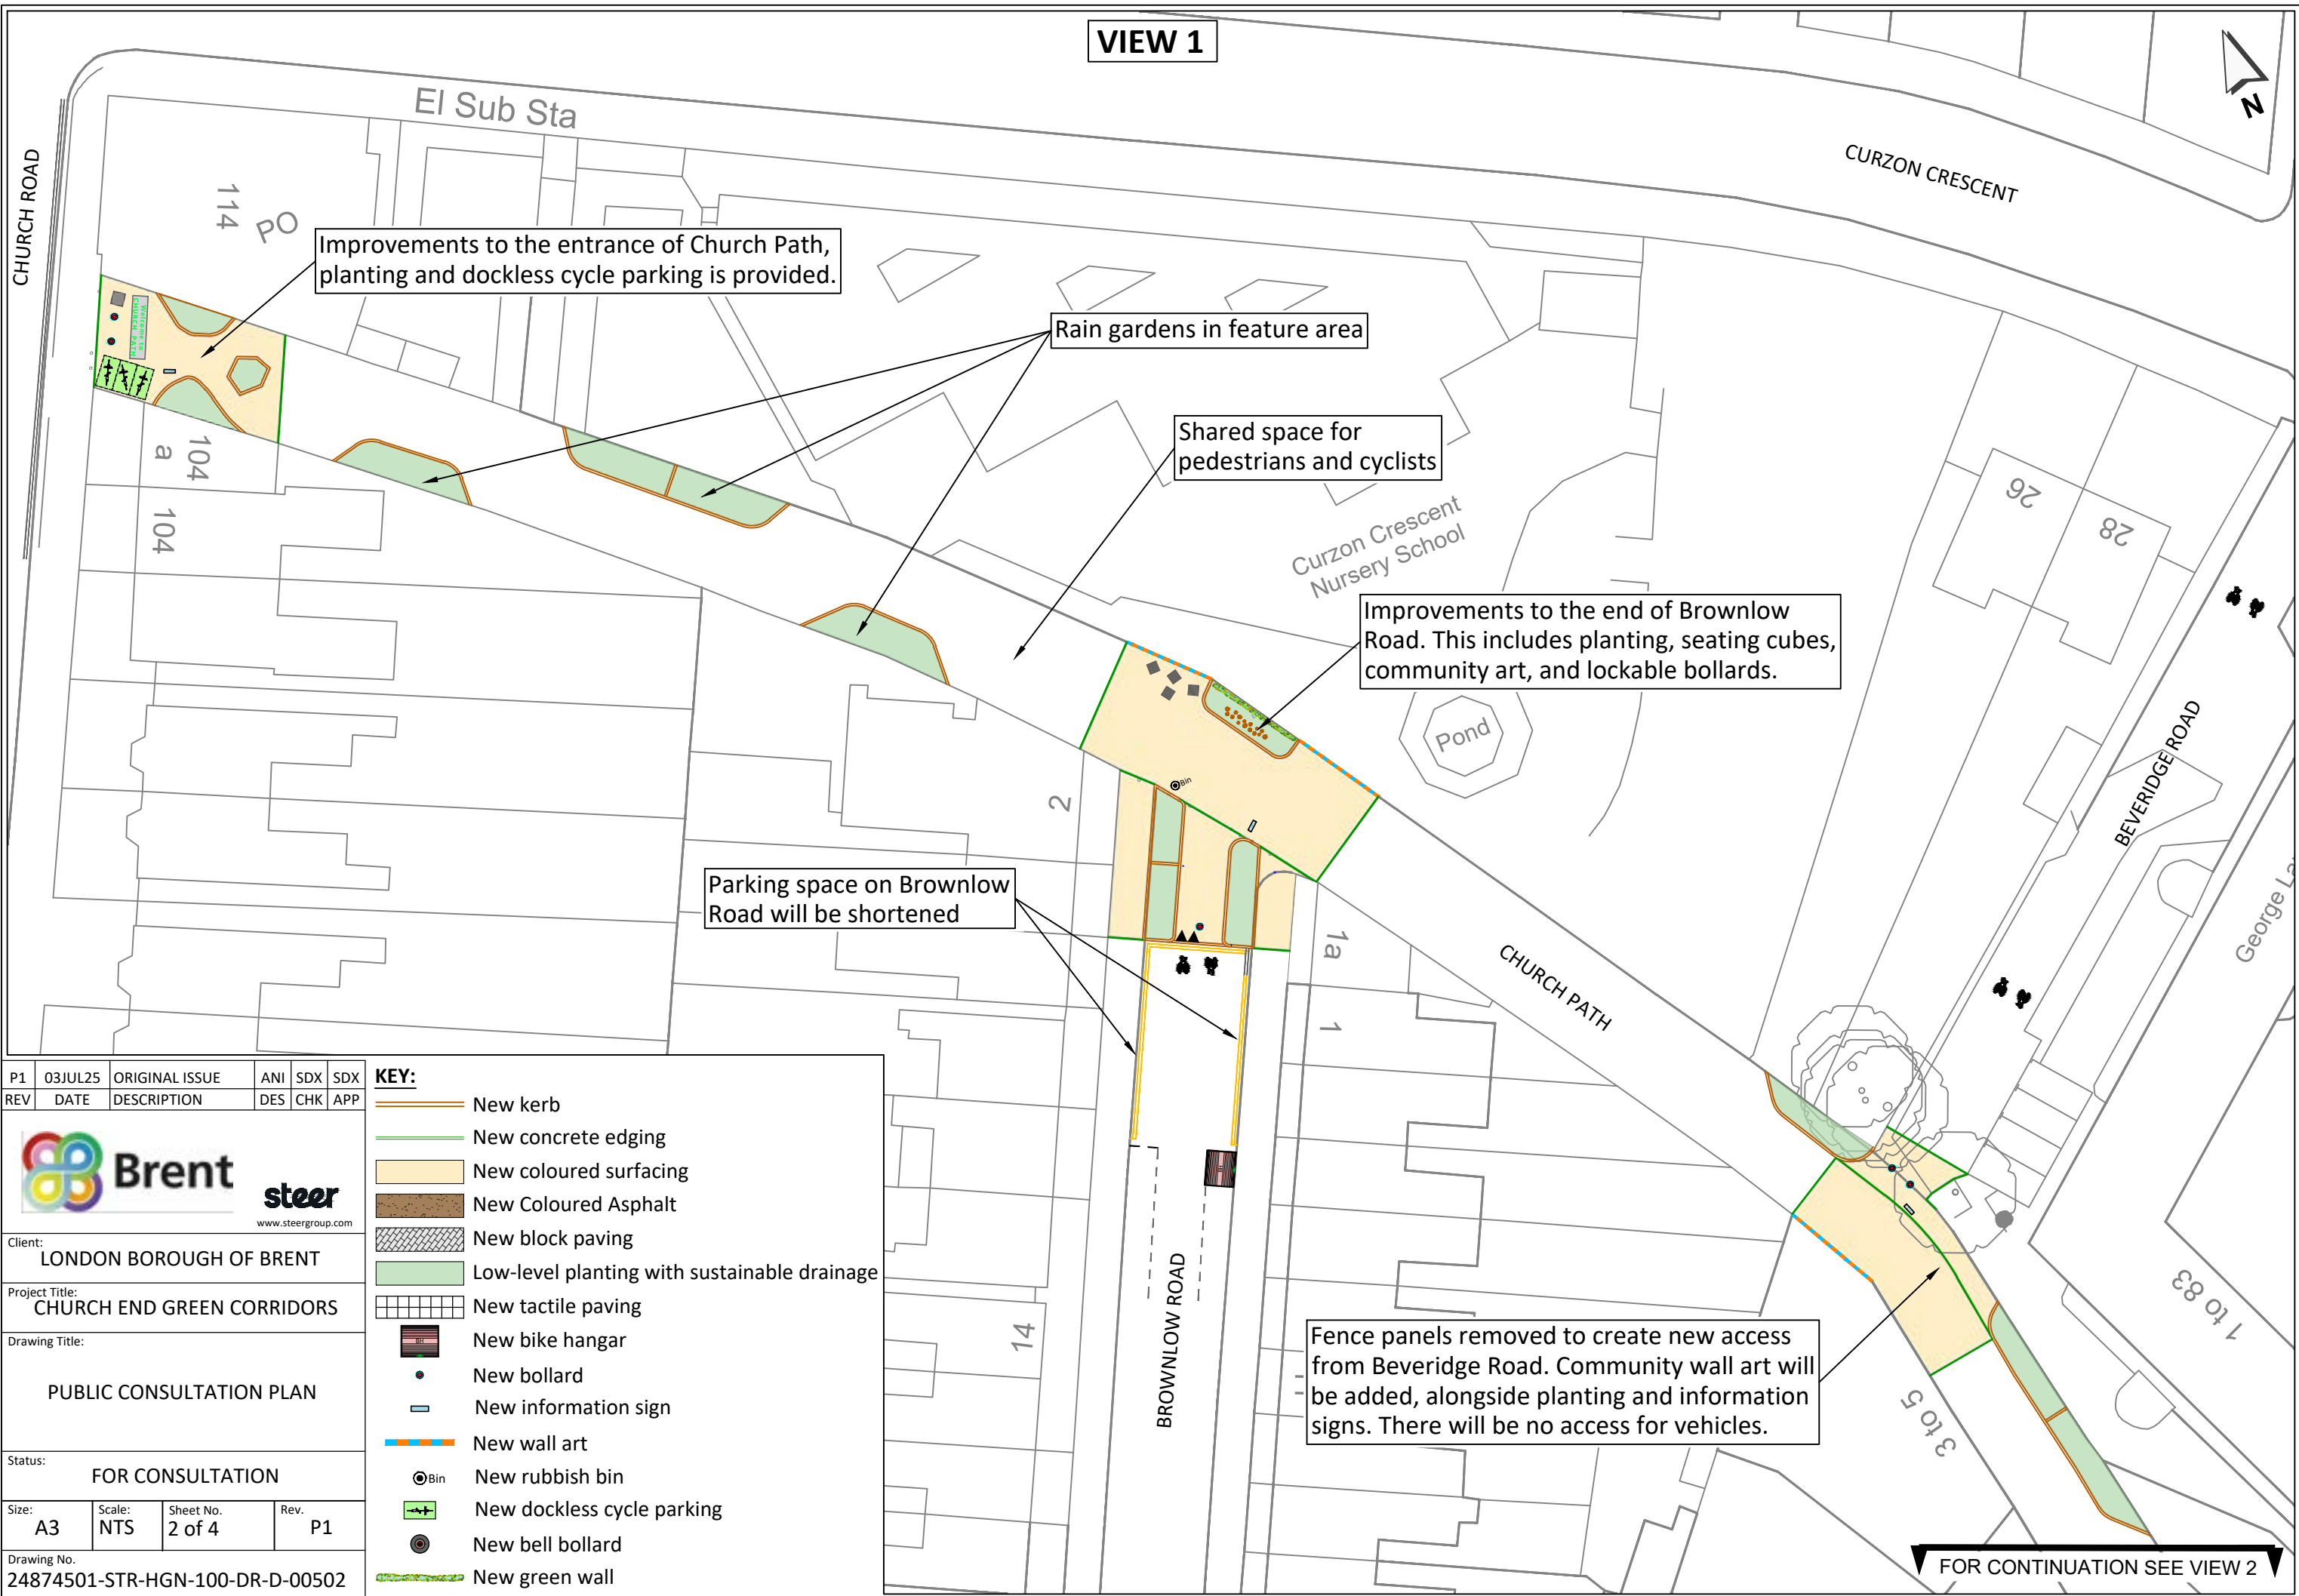

P1	03JUL25	ORIGINAL ISSUE	ANI	SDX	SDX
REV	DATE	DESCRIPTION	DES	CHK	APP
 www.steergroup.com					
Client: LONDON BOROUGH OF BRENT					
Project Title: CHURCH END GREEN CORRIDORS					
Drawing Title: PUBLIC CONSULTATION PLAN					
Status: FOR CONSULTATION					
Size: A3	Scale: NTS	Sheet No. 2 of 4	Rev. P1		
Drawing No. 24874501-STR-HGN-100-DR-D-00502					

KEY:	
	New kerb
	New concrete edging
	New coloured surfacing
	New Coloured Asphalt
	New block paving
	Low-level planting with sustainable drainage
	New tactile paving
	New bike hangar
	New bollard
	New information sign
	New wall art
	New rubbish bin
	New dockless cycle parking
	New bell bollard
	New green wall

FOR CONTINUATION SEE VIEW 2

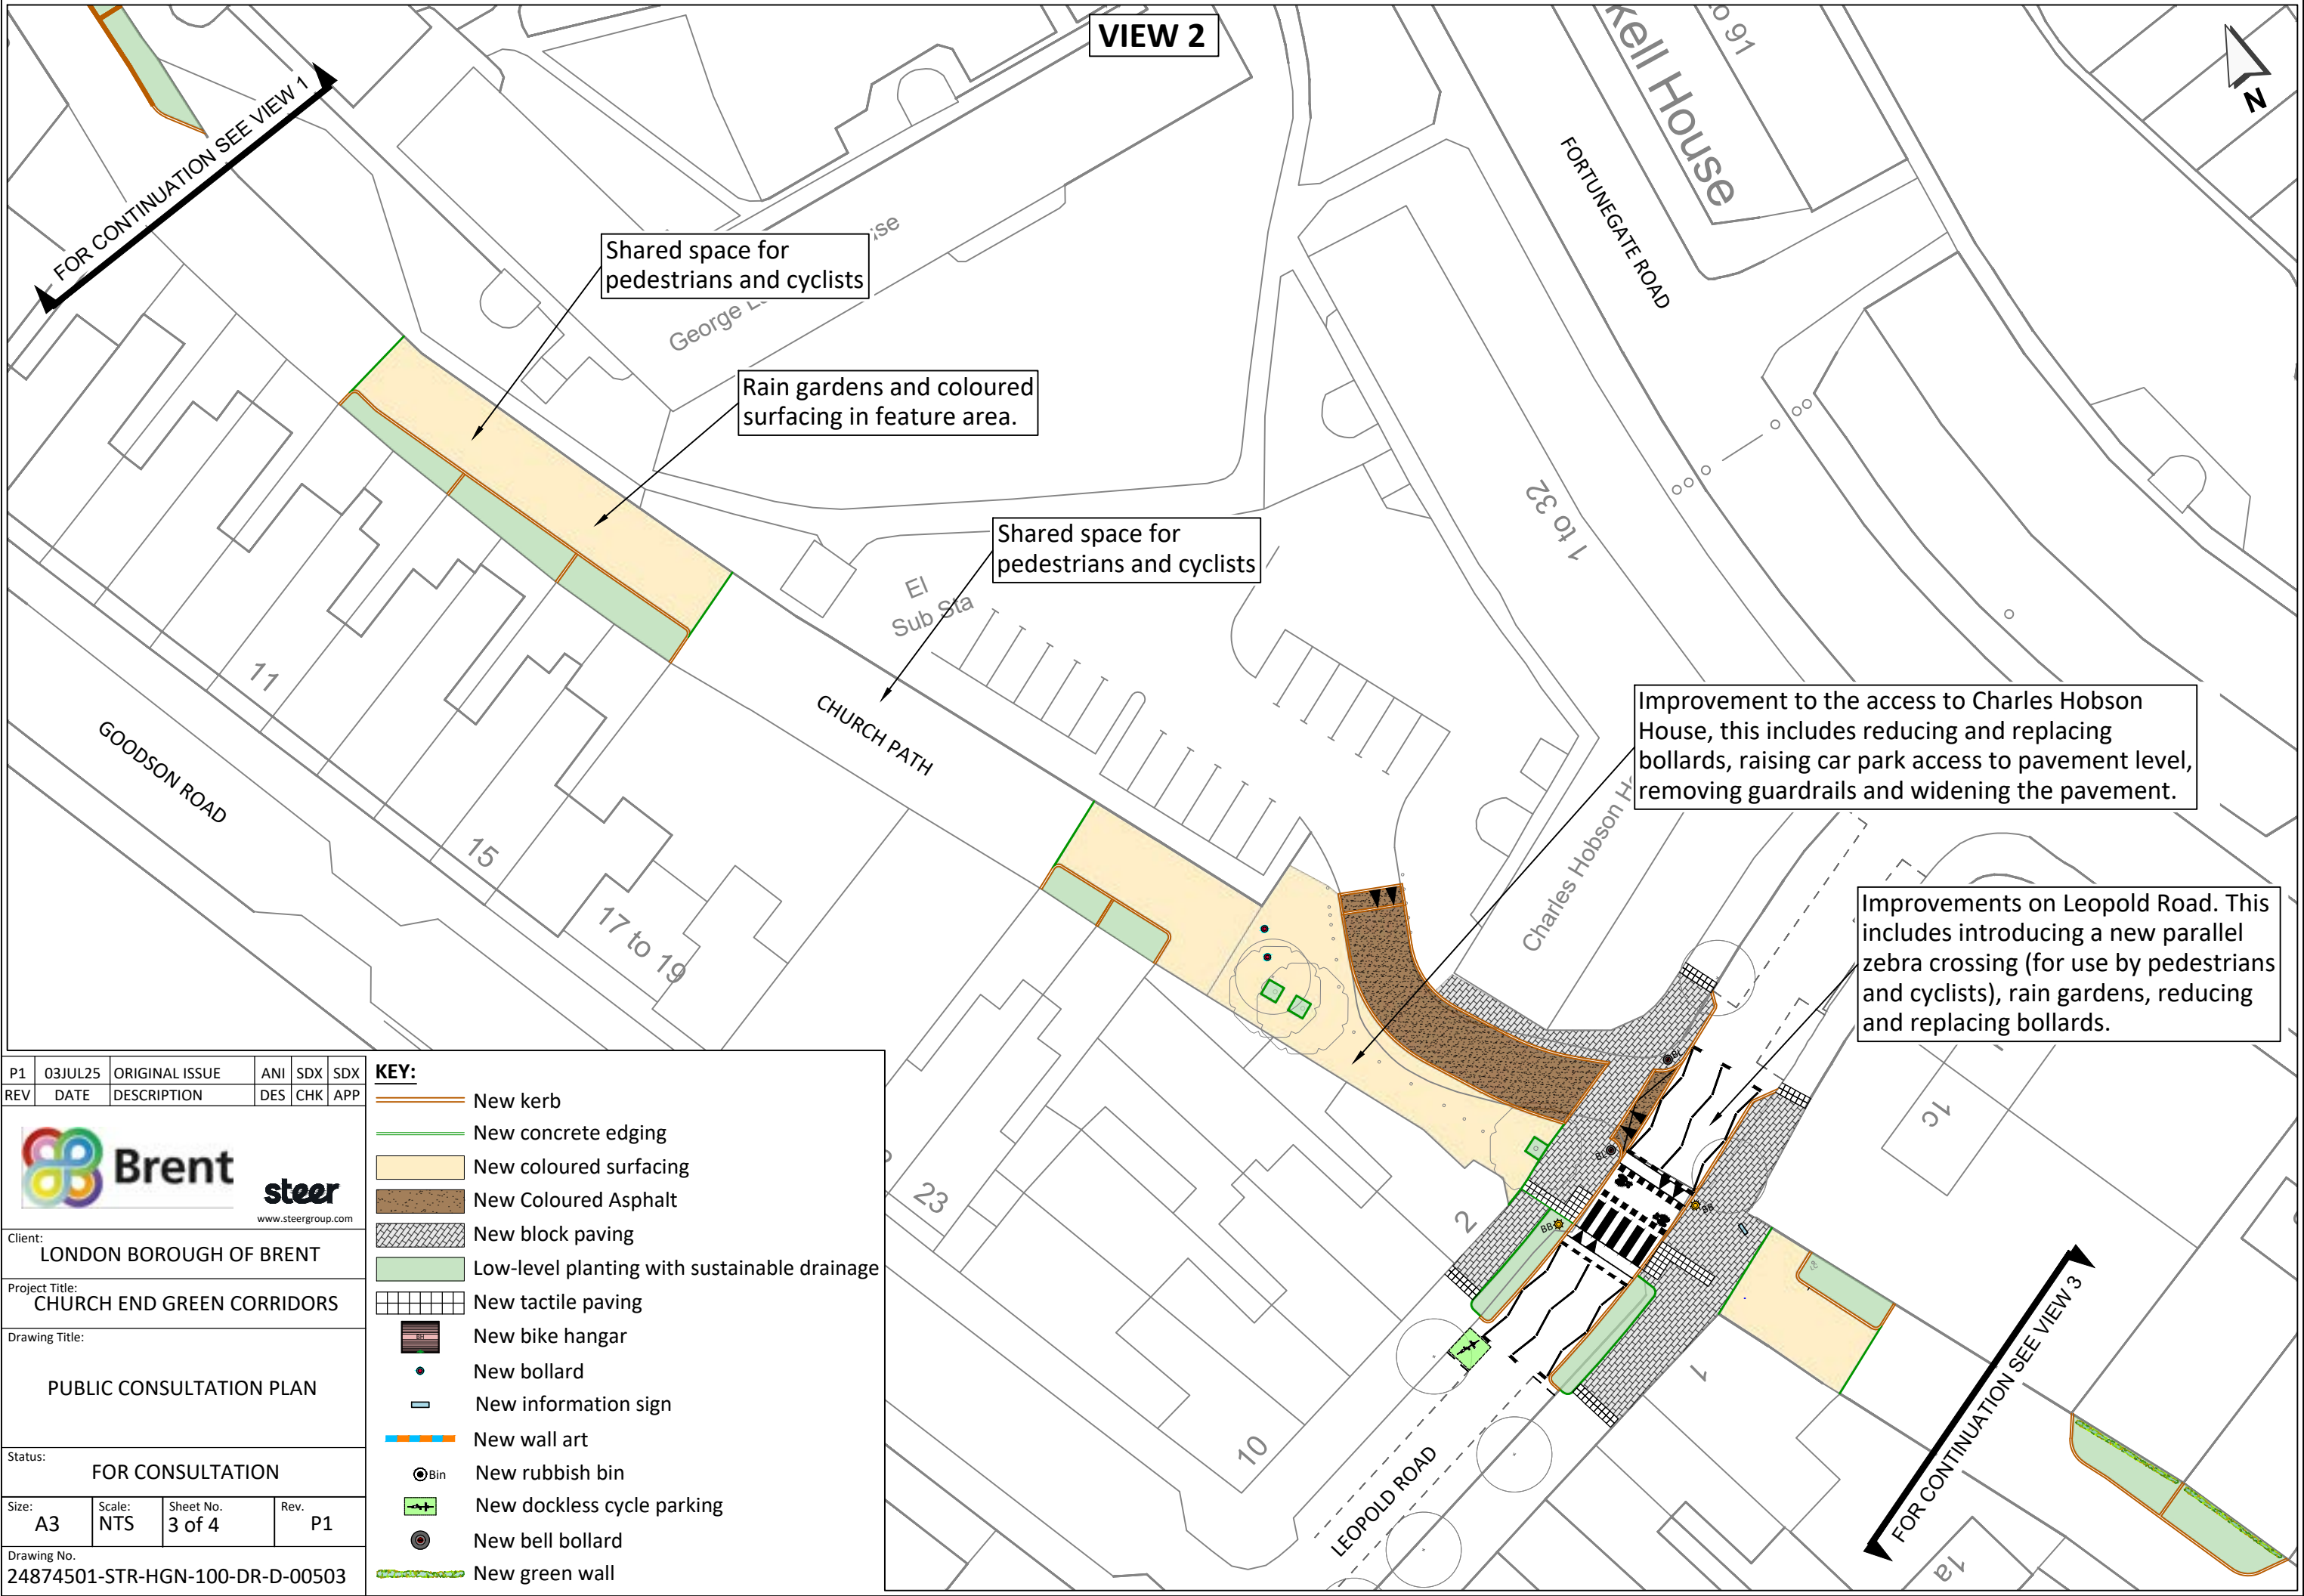

VIEW 2

FOR CONTINUATION SEE VIEW 1

Shared space for pedestrians and cyclists

Rain gardens and coloured surfacing in feature area.

Shared space for pedestrians and cyclists

Improvement to the access to Charles Hobson House, this includes reducing and replacing bollards, raising car park access to pavement level, removing guardrails and widening the pavement.

Improvements on Leopold Road. This includes introducing a new parallel zebra crossing (for use by pedestrians and cyclists), rain gardens, reducing and replacing bollards.

FOR CONTINUATION SEE VIEW 3

P1	03JUL25	ORIGINAL ISSUE	ANI	SDX	SDX
REV	DATE	DESCRIPTION	DES	CHK	APP


www.steergroup.com

Client:
LONDON BOROUGH OF BRENT

Project Title:
CHURCH END GREEN CORRIDORS


Drawing Title:


PUBLIC CONSULTATION PLAN


Status:
FOR CONSULTATION

Size:	Scale:	Sheet No.	Rev.
A3	NTS	3 of 4	P1

Drawing No.
24874501-STR-HGN-100-DR-D-00503

 - KEY:**
-  New kerb
 -  New concrete edging
 -  New coloured surfacing
 -  New Coloured Asphalt
 -  New block paving
 -  Low-level planting with sustainable drainage
 -  New tactile paving
 -  New bike hangar
 -  New bollard
 -  New information sign
 -  New wall art
 -  New rubbish bin
 -  New dockless cycle parking
 -  New bell bollard
 -  New green wall

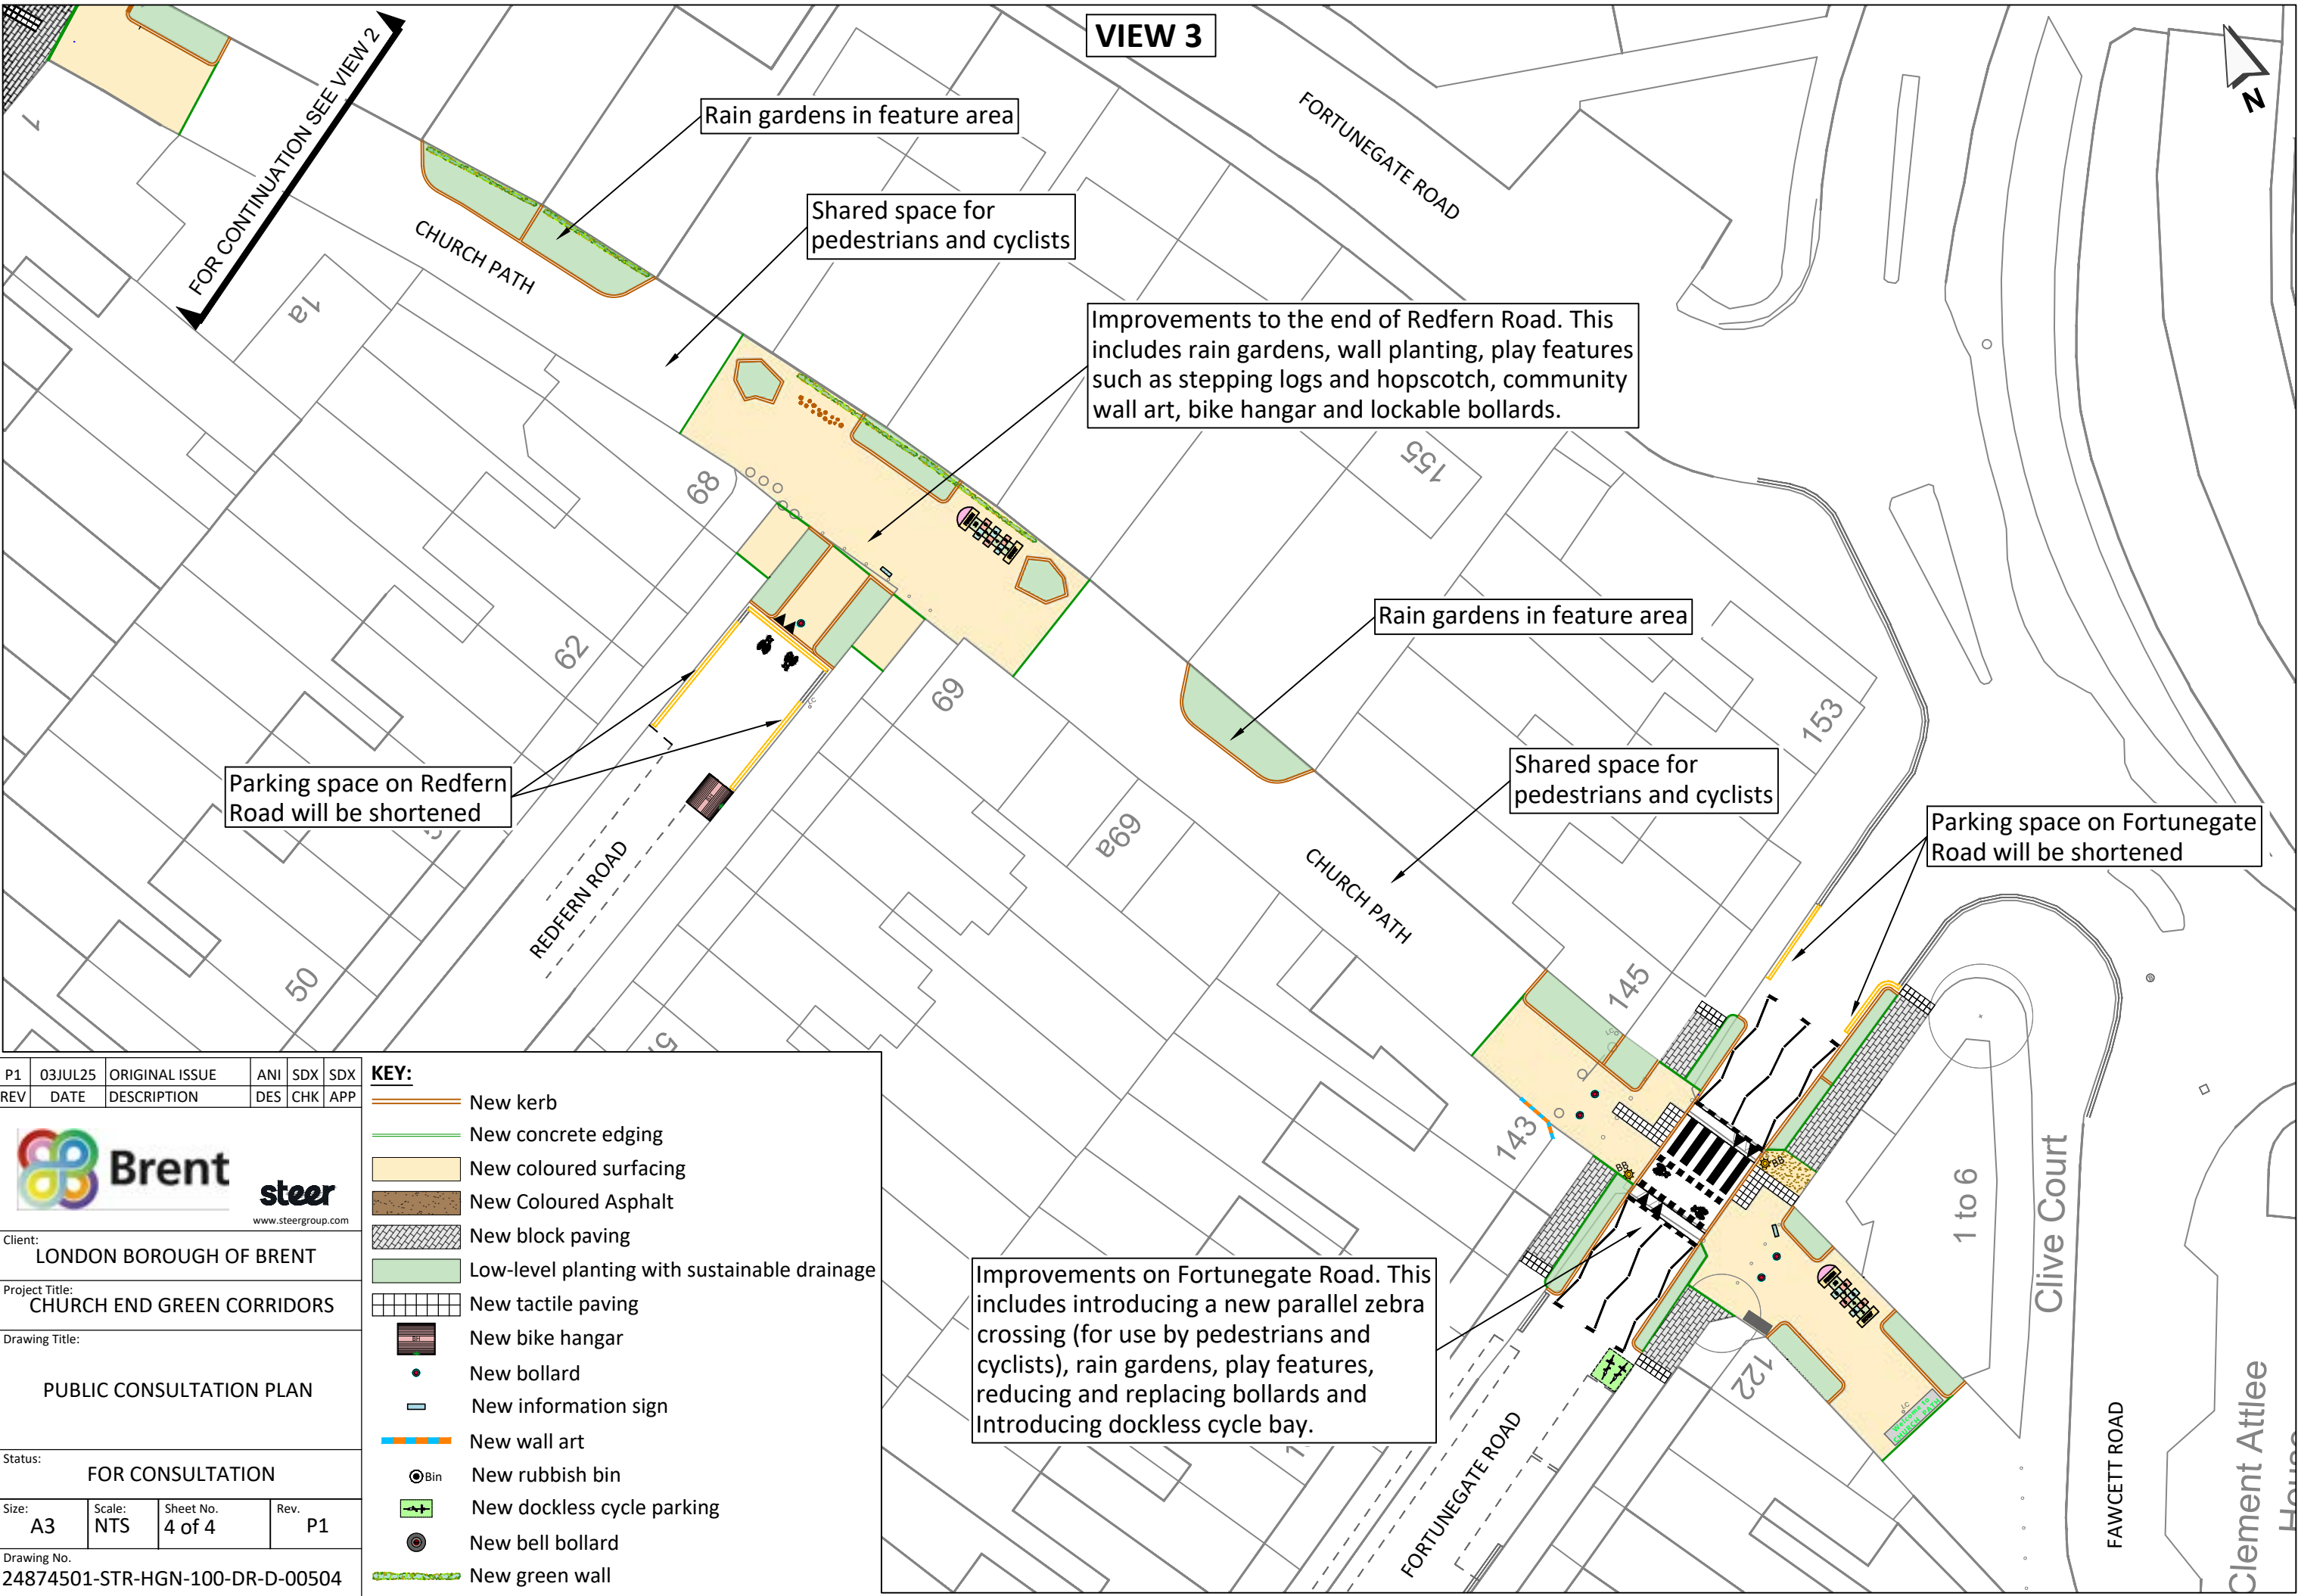

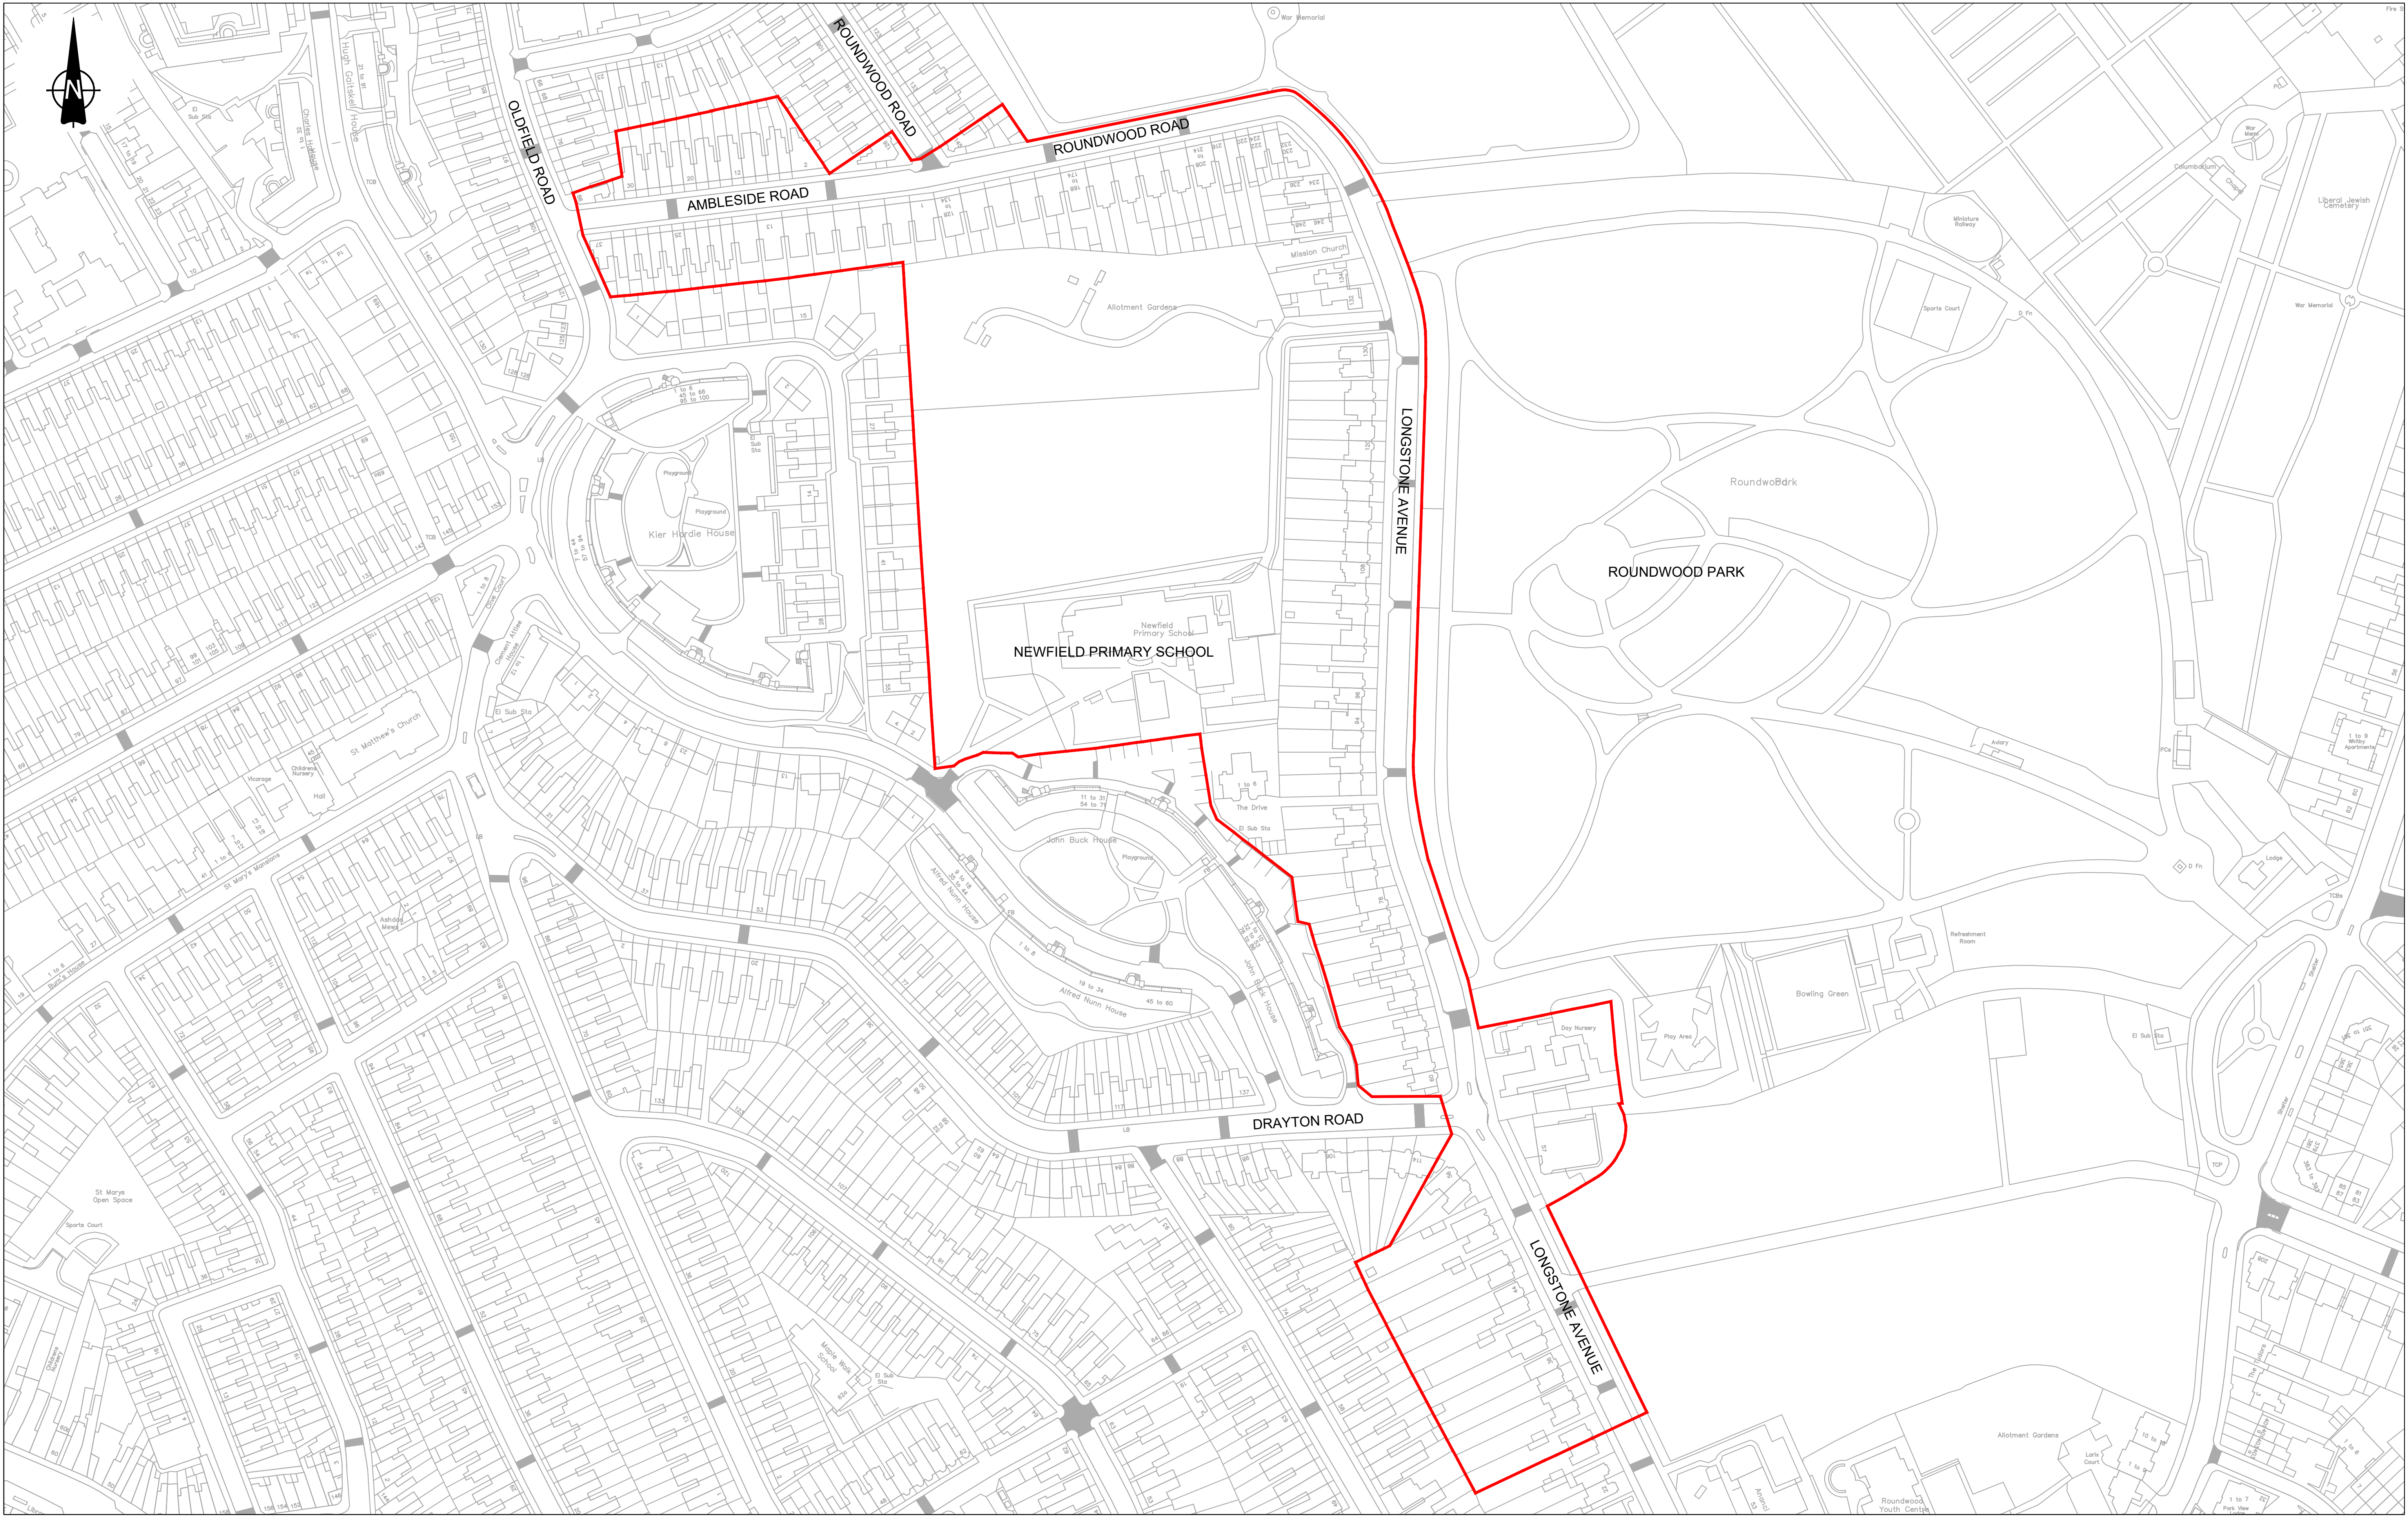

Reproduced from Ordnance Survey mapping data with the permission of the Controller of Her Majesty's Stationery Office (c) Crown Copyright. Unauthorised reproduction infringes Crown Copyright and may lead to prosecution or civil proceedings.
London Borough of Brent, 100025260, 2020

 London Borough of Brent Healthy Streets and Parking Resident Services Civic Centre, Engineers Way Wembley, Middlesex, HA9 0P2			Notes	KEY Consultation area		Job Title CHURCH END AND ROUNDWOOD GREEN CORRIDORS	Scale 1:1200	A1	Designed RW					
							Date created 23/06/2025		Drawn RW					
							Drawing Title CONSULTATION AREA LONGSTONE AVENUE	Drawing No.	Checked AS					
									Approved AS					
									C03Rev. -					
						Date	Rev.		Comments			CAD Ref.		



Public Consultation

Longstone Avenue Green Corridor (as part of the Church End and Roundwood Green Neighbourhood)

This document outlines our proposals for walking, cycling and greening improvements on part of **Longstone Avenue** in Church End and Roundwood. Please read the information in this document, then complete, and return the enclosed questionnaire - **postage is free**. Alternatively, this document is also available for completion online at <https://haveyoursay.brent.gov.uk>. The closing date for the return of the questionnaire is **3rd August 2025**.

On the 15th and 30th July, public exhibitions will be held at Roundwood Lodge Cafe from 4:30pm-7pm to enable residents to ask any questions to council officers. These are drop in events. Project Walkabouts will also be held from 3pm-4:30pm on the same days. To join the Project Walkabout email info@mpsmartertravel.co.uk

Why are we proposing this change?

The scheme forms part of the Council's place-based approach to taking climate action, with Church End and Roundwood identified as an area with potential for enhancing and linking green and active travel infrastructure known as 'Green Corridors'.

Engagement activities were held in 2021, followed by a more specific area-wide green corridors feasibility study in 2022/2023.

In 2024, £3m of funding was secured from the Council's Strategic Community Infrastructure Levy to deliver a range of traffic management, active travel and green infrastructure improvements in Church End and Roundwood. These improvements will be implemented in phases, each introducing sustainable infrastructure, boosting biodiversity, and creating safer, more inclusive streets. The first phase will be delivered by Spring 2026 and focuses on greener routes to school and local green spaces, with improvements to Longstone Avenue and Church Path.

What are the proposed improvements?


In response to this, the initial designs for Longstone Avenue are:

- A zebra crossing near the entrance to Longstone Avenue Open Space.
- Street greening, including rain gardens and improved planting.
- Public realm improvements and shared access into Longstone Avenue Open Space
- New pedestrian and cycle access into Willesden New Cemetery from Longstone Avenue.
- Widened and shared footway between the new access point to Willesden New Cemetery and entrance to Roundwood Park
- Improved signage and wayfinding
- Public realm improvements at entrance to Roundwood Park Annex

What will happen next?

At this stage of the process, we are seeking your views. We would therefore be most grateful if you would consider the proposals and then complete and return the attached questionnaire to Brent Council using the freepost facility by 3rd August 2025. The results of this consultation will then be used to inform the proposals, and you will be notified of the outcome in due course.

We are consulting residents/businesses in the area within the marked red line

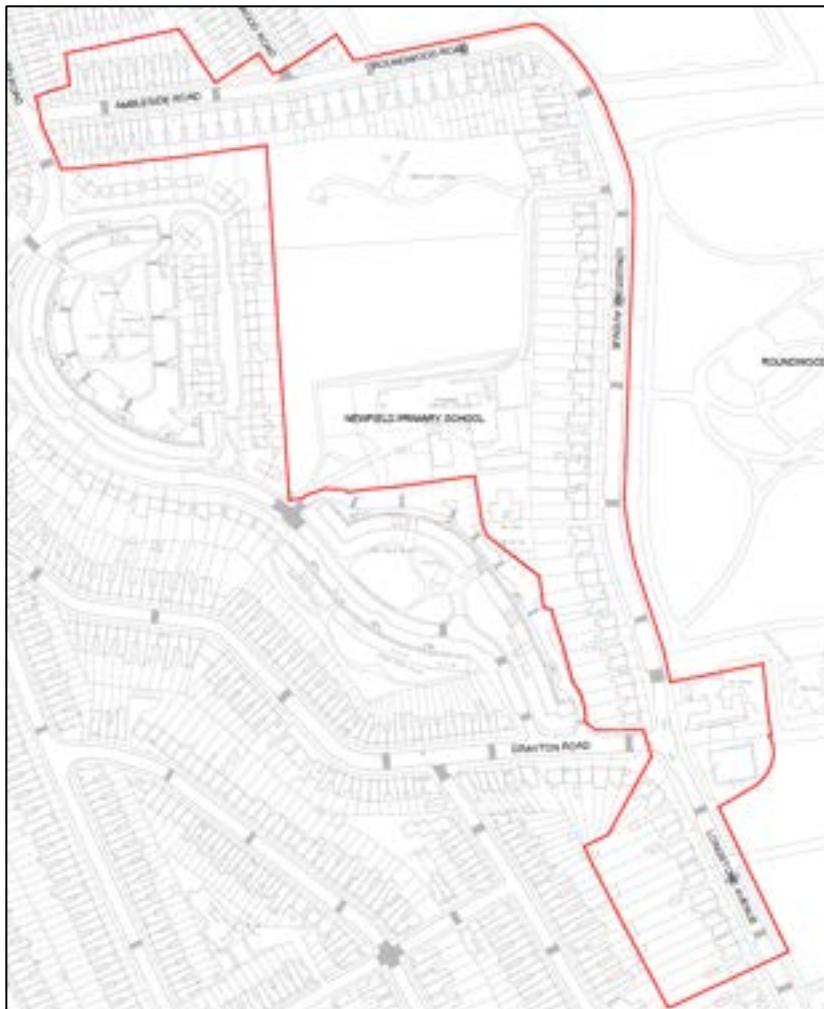

Your views are important to us

Only the questionnaire issued by the Council should be used to respond to this consultation and no photocopies will be considered. Alternatively, this document is also available for completion online at https://haveyoursay.brent.gov.uk	Please complete the enclosed questionnaire and return it in the Freepost envelope provided or send to: London Borough of Brent Healthy Streets and Parking Civic Centre Engineers Way Wembley, Middlesex HA9 0FJ	All properties within the area shown on the above plan are receiving paper copies of the Longstone Avenue Green Corridor consultation materials. Local residents and groups, Statutory Authorities, the Emergency Services and Ward Councillors are also being consulted.
---	--	--

**Your response is protected as required by the Data Protection Act and will not be identified.
If you would like further information, then please contact:**

Aranvir Singh highwaysconsult@brent.gov.uk Programme Manager (Green Spaces and Healthy Streets) Climate Emergency London Borough of Brent	Paulette Weekes highwaysconsult@brent.gov.uk Consultation Officer Healthy Streets and Parking London Borough of Brent
---	---

Translation Request

We want all of our customers to be able to understand the information we provide. If you need to receive this information in your own language or in an alternative format (e.g. large print, Braille), please contact the Consultation Officer on 020 8937 5230

ENGLISH

நாங்கள் வழங்கும் தகவலை எங்களின் எல்லா வாடிக்கையாளர்களும் புரிந்துகொள்வதை நாங்கள் விரும்புகின்றோம். இந்தத் தகவலை உங்களின் சொந்த மொழியில் அல்லது ஒரு மாற்று வடிவத்தில் (உதாரணம்: பெரியழுத்து, ப்ரேயில்) நீங்கள் வேண்டினால், தயவுசெய்து 0208 937 5127 இல் கலந்துலோசிப்பு அதிகாரியைத் தொடர்புகொள்ளவும்.

TAMIL

Queremos que nossos clientes entendam todas as informacoes que fornecemos. Se precisarem receber essa informacao em seu proprio idioma ou em outro formato (ex: letras maiores Ou Braille) por favor contate o funcionario de consulta no Telefone 020 8937 5230

Portuguese

Chcemy, aby wszyscy nasi klienci byli w stanie zrozumieć przedstawiane przez nas informacje. Jeśli potrzebuje Pan(i) uzyskać te informacje w swoim języku lub w innej formie (np. dużą czcionką, alfabetem Braille'a), prosimy skontaktować się z urzędnikiem ds. konsultacji Consultation Officer pod numerem 020 8937 5230.

POLISH

Waxaanu rabnaa in dhamaan macaamiishayadu fahmi karaan warbixinta aanu siino. Haddii aad u baahatid in warbixinta aad ku hesho luqadaada ama hab kale (sida qoraal balaadhan, taabasho akhris) fadlan lasoo xidhiidh xafiiska talo bixinta ee 020 8937 5230.

SOMALI

અમે જે પૂરી પાડીએ છીએ તે માહિતીમાં અમારા બધાં જ ગ્રાહકોને સમજણ પડે એવું અમે ઇચ્છીએ છીએ. જો તમને આ માહિતી તમારી પોતાની ભાષામાં અથવા બીજા કોઈ સ્વરૂપમાં (દા.ત. મોટા અક્ષરોમાં છાપેલી, બ્રેઇલમાં) મેળવવાની જરૂર પડે, તો કૃપા કરીને કન્સલ્ટેશન ઓફિસરનો 020 8937 5230 પર સંપર્ક કરો

GUJARATI

ہم چاہتے ہیں کہ جو معلومات ہم دیں وہ ہمارے تمام کسٹمرز سمجھ سکیں۔ یہ معلومات اگر آپ کو اپنی زبان یا کسی دیگر شکل (بڑے حروف کی چھپائی، بریل) میں درکار ہو تو برائے مہربانی کنسلٹیشن آفیسر سے نمبر 0208 937 5127 پر رابطہ کریں۔

URDU

हम चाहते हैं कि जो सूचना हम दें वह हमारे सब कस्टमर्स समझ सकें। यह सूचना यदि आपको अपनी भाषा या किसी अन्य रूप (बड़े अक्षरों, ब्रेल) में चाहिये तो कृपया कंसलटेशन ऑफिसर से नंबर 0208 937 5127 पर संपर्क करें।

HINDI


ਅਸੀਂ ਚਾਹੁੰਦੇ ਹਾਂ ਕਿ ਸਾਡੇ ਸਾਰੇ ਗ੍ਰਾਹਕ ਸਾਡੇ ਵਲੋਂ ਪ੍ਰਦਾਨ ਕੀਤੀ ਜਾਣ ਵਾਲੀ ਜਾਣਕਾਰੀ ਸਮਝ ਸਕਣ। ਜੇ ਤੁਹਾਨੂੰ ਇਹ ਜਾਣਕਾਰੀ ਆਪਣੀ ਬੋਲੀ ਵਿਚ ਜਾਂ ਕਿਸੇ ਹੋਰ ਰੂਪ ਵਿਚ (ਮਸਲਨ ਵੱਡੇ ਅੱਖਰਾਂ ਵਿਚ ਛਪੀ ਜਾਂ ਬਰੇਲ) ਲੋੜੀਂਦੀ ਹੈ ਤਾਂ ਕ੍ਰਿਪਾ ਕਰਕੇ ਕੰਨਸਲਟੇਸ਼ਨ ਅਫਸਰ ਨਾਲ 0208 8937 5600 ਤੇ ਸੰਪਰਕ ਕਰੋ।

PUNJABI



Questionnaire

Longstone Avenue Green Corridor (as part of the Church End and Roundwood Green Neighbourhood)

 

Dear Sir or Madam,

Your views are important to us - please therefore take the time to read and respond.

The information you provide will be treated confidentially and will be used solely by the London Borough of Brent.

Sending back this form

Please complete this questionnaire and return it in the **FREEPOST** envelope enclosed, to reach us by **3rd August 2025**. Alternatively, post it to **London Borough of Brent, Healthy Streets and Parking, Civic Centre, Engineers Way, Wembley, Middlesex, HA9 0FJ**.

Details on-line

This consultation document will be available on our website. Please go to <https://haveyoursay.brent.gov.uk> or use the below QR code. Results will generally be available within one month of the closing date.



Only one reply per household or business will be accepted.

Healthy Streets and Parking and Climate Emergency Teams

**If you require this document in larger print, please call
020 8937 5230**

Questions

Longstone Avenue (between Roundwood Road and Newfield Primary School Access Road)

Q1. Look at the proposed design for Longstone Avenue shown below. This would remove some on-street parking, remove and replace guardrails with bollards, and introduce rain gardens and planting, a raised parallel zebra crossing, a raised surface into Longstone Avenue Open Space, a new entrance to Willesden New Cemetery, a widened shared footpath between the new entrance at Willesden New Cemetery and the entrance to Roundwood Park, and improved signage and wayfinding.

Design 1 - Longstone Avenue near Longstone Avenue Open Space



Q1a. What do you think about Design 1? (Please tick one option)

Great, I love it	
Yes, I like it	
Ok, I can live with it	
I don't really like it	
No, I feel strongly against it	

Q1b. Please tell us what you like and what can be improved or added to Design 1

What you like	What can be improved or added

Q1b continued...Please tell us what you like and what can be improved or added to Design 1

What you like	What can be improved or added

Longstone Avenue (Roundwood Park Annex)

Q2. Look at the proposed design for the entrance to Roundwood Park Annex off Longstone Avenue. This would repave the existing park entrance, provide pedestrian access, and enhance existing planting.

Design 2 - Entrance to Roundwood Park Annex off Longstone Avenue



Q2a. What do you think about the above design? (Please tick one option)

Great, I love it	
Yes, I like it	
Ok, I can live with it	
I don't really like it	
No, I feel strongly against it	

Q2b. Please tell us what you like and what can be improved or added to Design 2.

What you like	What can be improved or added

Overall Longstone Avenue Scheme

**Q3a. Overall, do you support the proposals for the Longstone Avenue Green Corridor?
(please tick one option)**

Strongly support	
Support	
No opinion	
Do not support	
Strongly do not support	

Q3b. Please provide any additional overall comments

--

Privacy statement

You are providing your information to Brent Council, Healthy Streets and Parking Department.

The Council's Data Protection Officer can be contacted via dpo@brent.gov.uk or 020 8937 1402.

Your information is collected for the purpose of analysis, as required to fulfil the council's duties under the statutory consultation process. The information will be shared within Brent Council for consultation analysis only and used by the Healthy Street and Parking Department to gain insight into the opinions of those consulted. The information shall be retained for 7 years and shall be processed in adherence to your legal rights, including but not limited to the right to withdraw consent, right to copies of your information and right to be forgotten. You have a right to lodge a complaint with the Information Commissioner's Office (www.ico.org.uk). Further information can be found at www.brent.gov.uk/privacy

Thank you for taking the time to complete this questionnaire.

If you require any additional information or would like further explanation

Please contact Aranvir Singh by emailing highwaysconsult@brent.gov.uk



P1	03JUL25	ORIGINAL ISSUE	ANI	SDX	SDX
REV	DATE	DESCRIPTION	DES	CHK	APP


www.steergroup.com

Client:
LONDON BOROUGH OF BRENT

Project Title:
CHURCH END GREEN CORRIDORS

Drawing Title:

PUBLIC CONSULTATION PLAN

Status:
FOR CONSULTATION

Size: A3	Scale: NTS	Sheet No. 1 of 4	Rev. P1
-------------	---------------	---------------------	------------

Drawing No.
24874501-STR-HGN-100-DR-D-00601

VIEW A



Section of wall removed to create pedestrian and cycle access to cemetery grounds

Improvements on Roundwood Road. This includes introducing a new parallel zebra crossing (for use by pedestrians and cyclists) and rain gardens.

P1	03JUL25	ORIGINAL ISSUE	ANI	SDX	SDX
REV	DATE	DESCRIPTION	DES	CHK	APP



Brent
www.brent.gov.uk



steer
www.steergroup.com

Client:
LONDON BOROUGH OF BRENT

Project Title:
CHURCH END GREEN CORRIDORS

Drawing Title:
PUBLIC CONSULTATION PLAN

Status:
FOR CONSULTATION

Size:
A3

Scale:
NTS

Sheet No.
2 of 4

Rev.
P1

Drawing No.
24874501-STR-HGN-100-DR-D-00602

KEY:



New kerb



New concrete edging



New coloured surfacing



New Coloured Asphalt



New block paving



Low-level planting with sustainable drainage



New tactile paving



New bike hangar



New bollard



New information sign



New wall art



New rubbish bin



New dockless cycle parking




New bell bollard



New green wall

FOR CONTINUATION SEE VIEW B

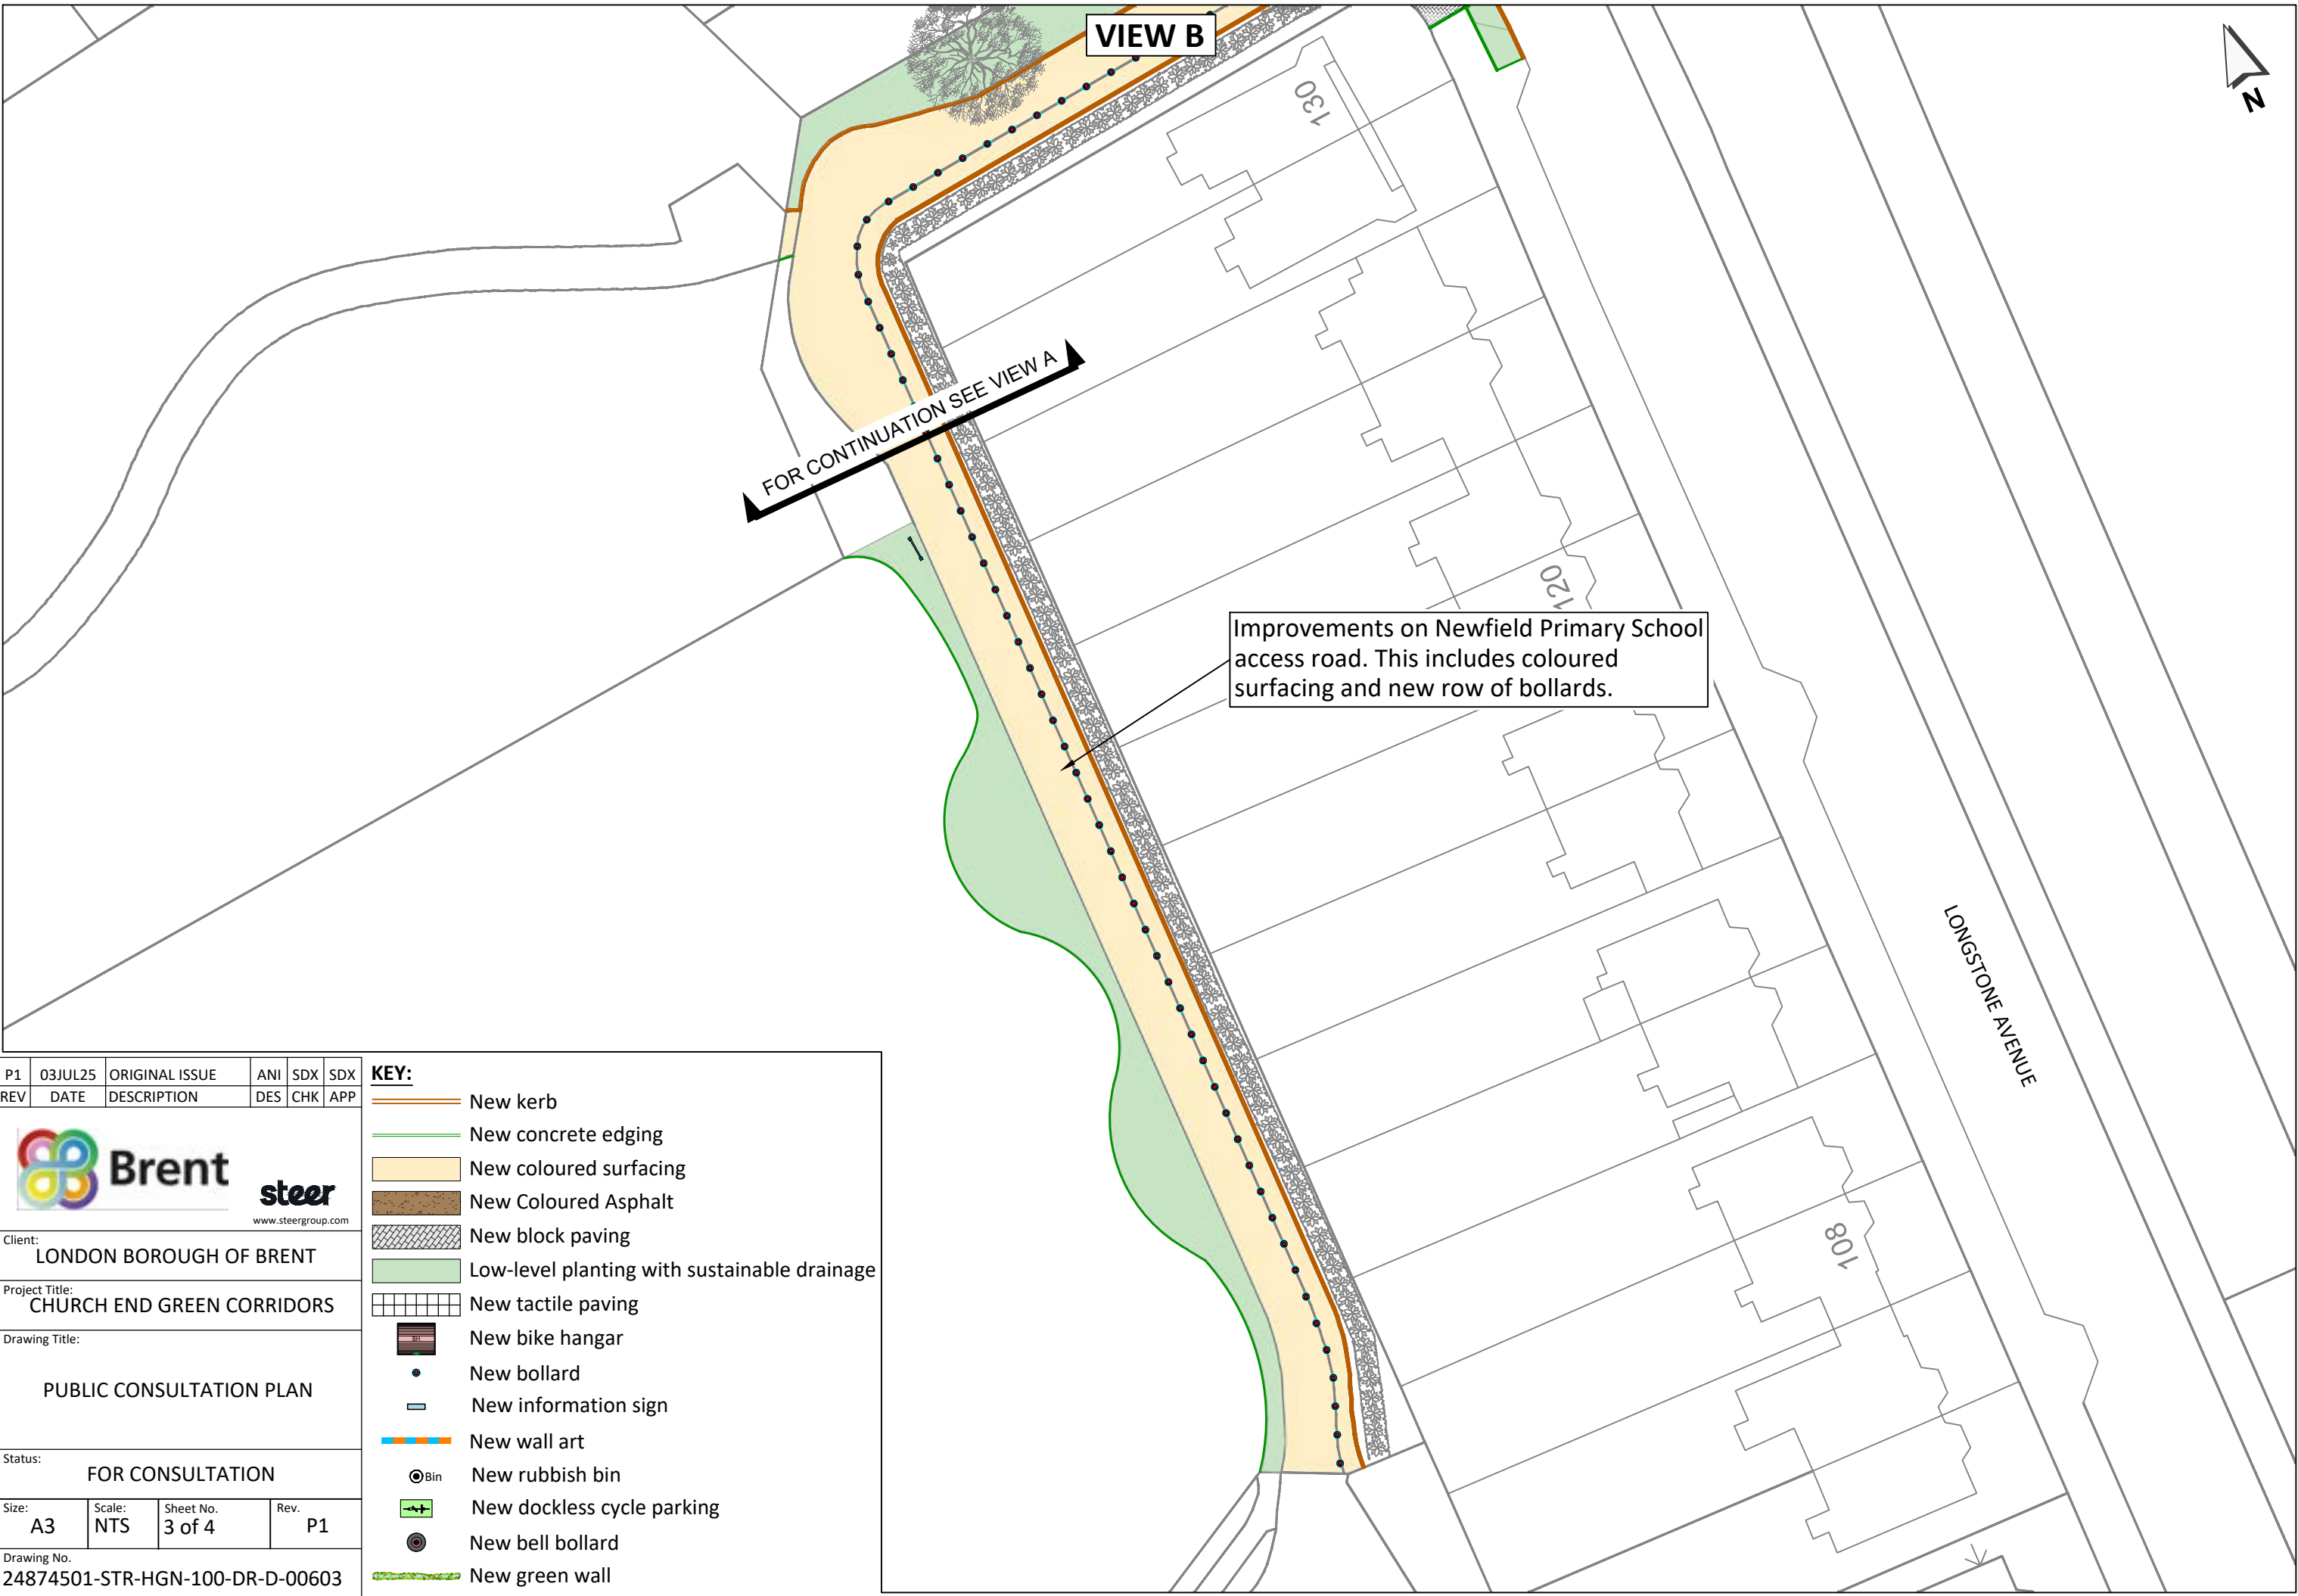

P1	03JUL25	ORIGINAL ISSUE	ANI	SDX	SDX
REV	DATE	DESCRIPTION	DES	CHK	APP


www.steergroup.com

Client:
LONDON BOROUGH OF BRENT

Project Title:
CHURCH END GREEN CORRIDORS



Drawing Title:


PUBLIC CONSULTATION PLAN

Status:
FOR CONSULTATION

Size:	Scale:	Sheet No.	Rev.
A3	NTS	3 of 4	P1

Drawing No.
24874501-STR-HGN-100-DR-D-00603

  - KEY:**
-  New kerb
 -  New concrete edging
 -  New coloured surfacing
 -  New Coloured Asphalt
 -  New block paving
 -  Low-level planting with sustainable drainage
 -  New tactile paving
 -  New bike hangar
 -  New bollard
 -  New information sign
 -  New wall art
 -  New rubbish bin
 -  New dockless cycle parking
 -  New bell bollard
 -  New green wall

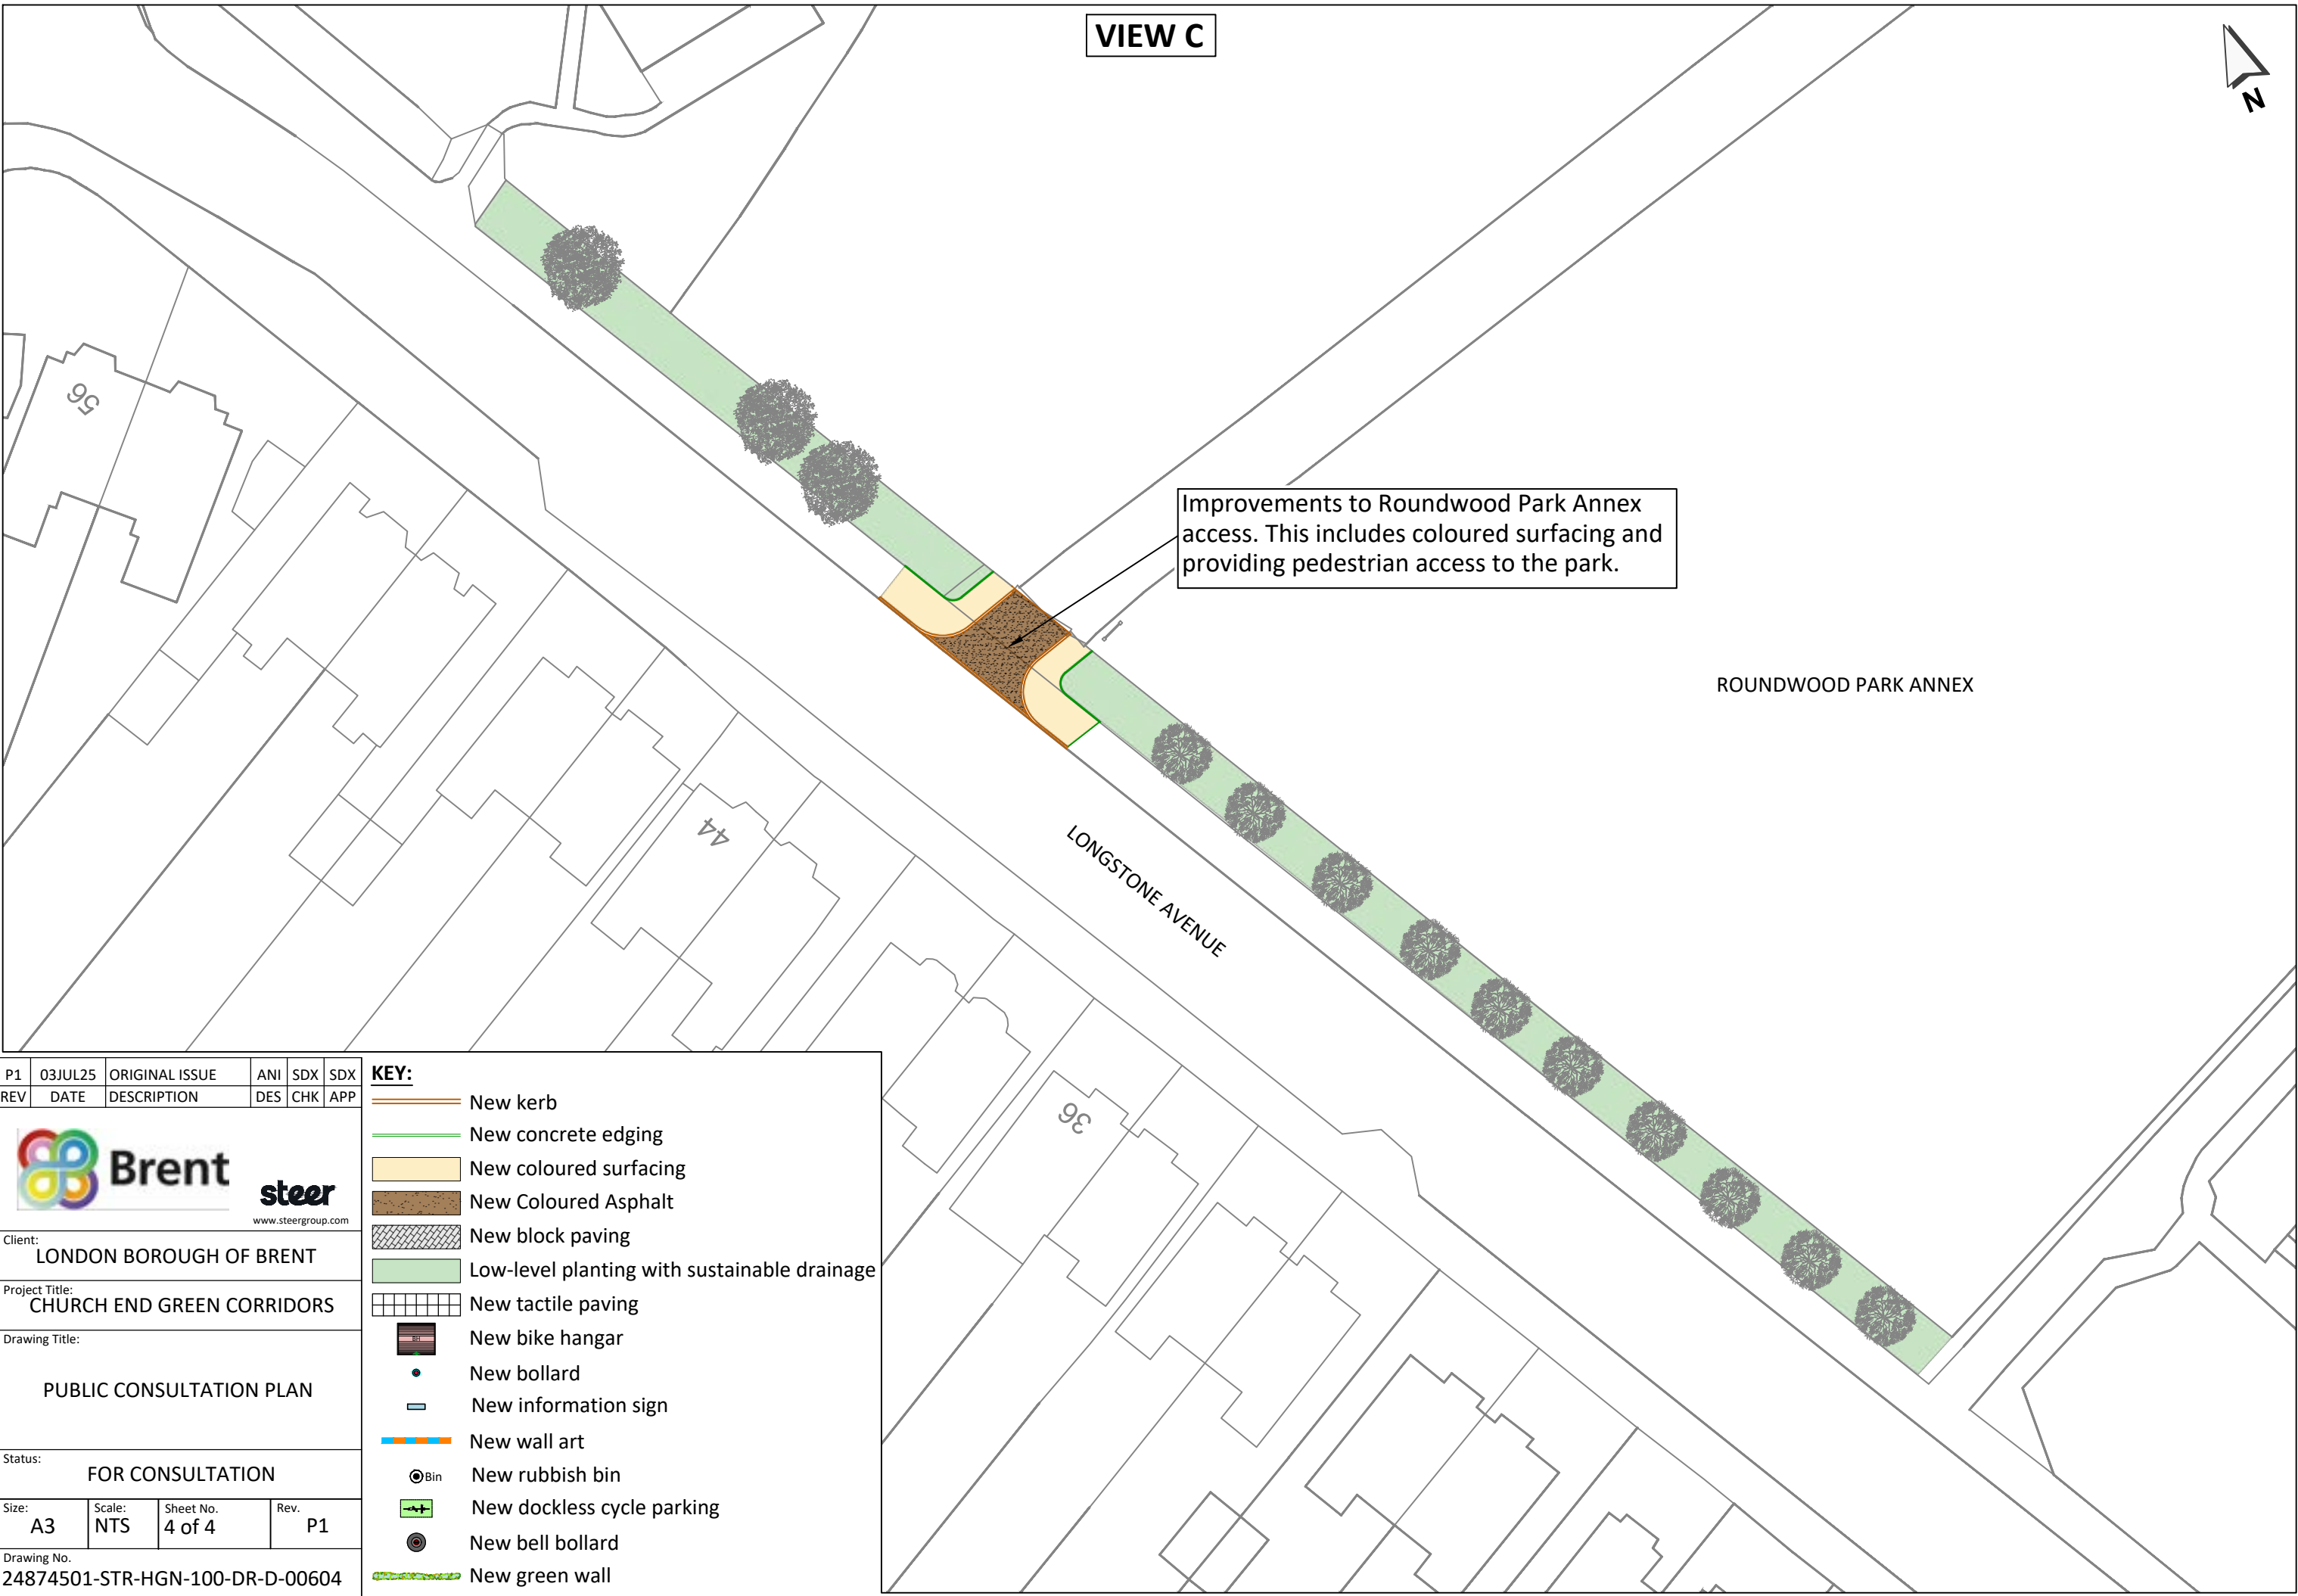

Equalities Monitoring Questionnaire

About you

Please tell us a bit more about you to help us ensure that all our services are delivered fairly. We appreciate that some of these questions are personal. We ask for this information to help us ensure that we are meeting the needs of all our service users. If you do not wish to answer one of the questions, please select 'prefer not to say'. The information will be treated confidentially in line with the Data Protection Act 1998.

What is your age group?

0 – 15	16 – 24	25 – 34	35 – 44	45 – 54	55 – 64	65+	Prefer not to say
--------	---------	---------	---------	---------	---------	-----	-------------------

Do you consider yourself to be disabled?

Yes	No	Prefer not to say
-----	----	-------------------

What is your ethnicity?

Asian or Asian British	Black or Black British	Mixed background
White or White British	Other ethnic background	Prefer not to say
Please specify the detail of your ethnicity:		

What is your gender?

Female	Male	Prefer not to say
--------	------	-------------------

Is your gender identity different to the sex you were assumed to be at birth?

Yes, it's different	No, it's the same	Prefer not to say
---------------------	-------------------	-------------------

What is your sexual orientation?

Bisexual	Gay man	Gay woman or lesbian
Heterosexual or straight	Other	Prefer not to say

What is your religion or belief?

No religion or belief	Buddhist	Christian
Hindu	Jewish	Muslim
Sikh	Other	Prefer not to say